



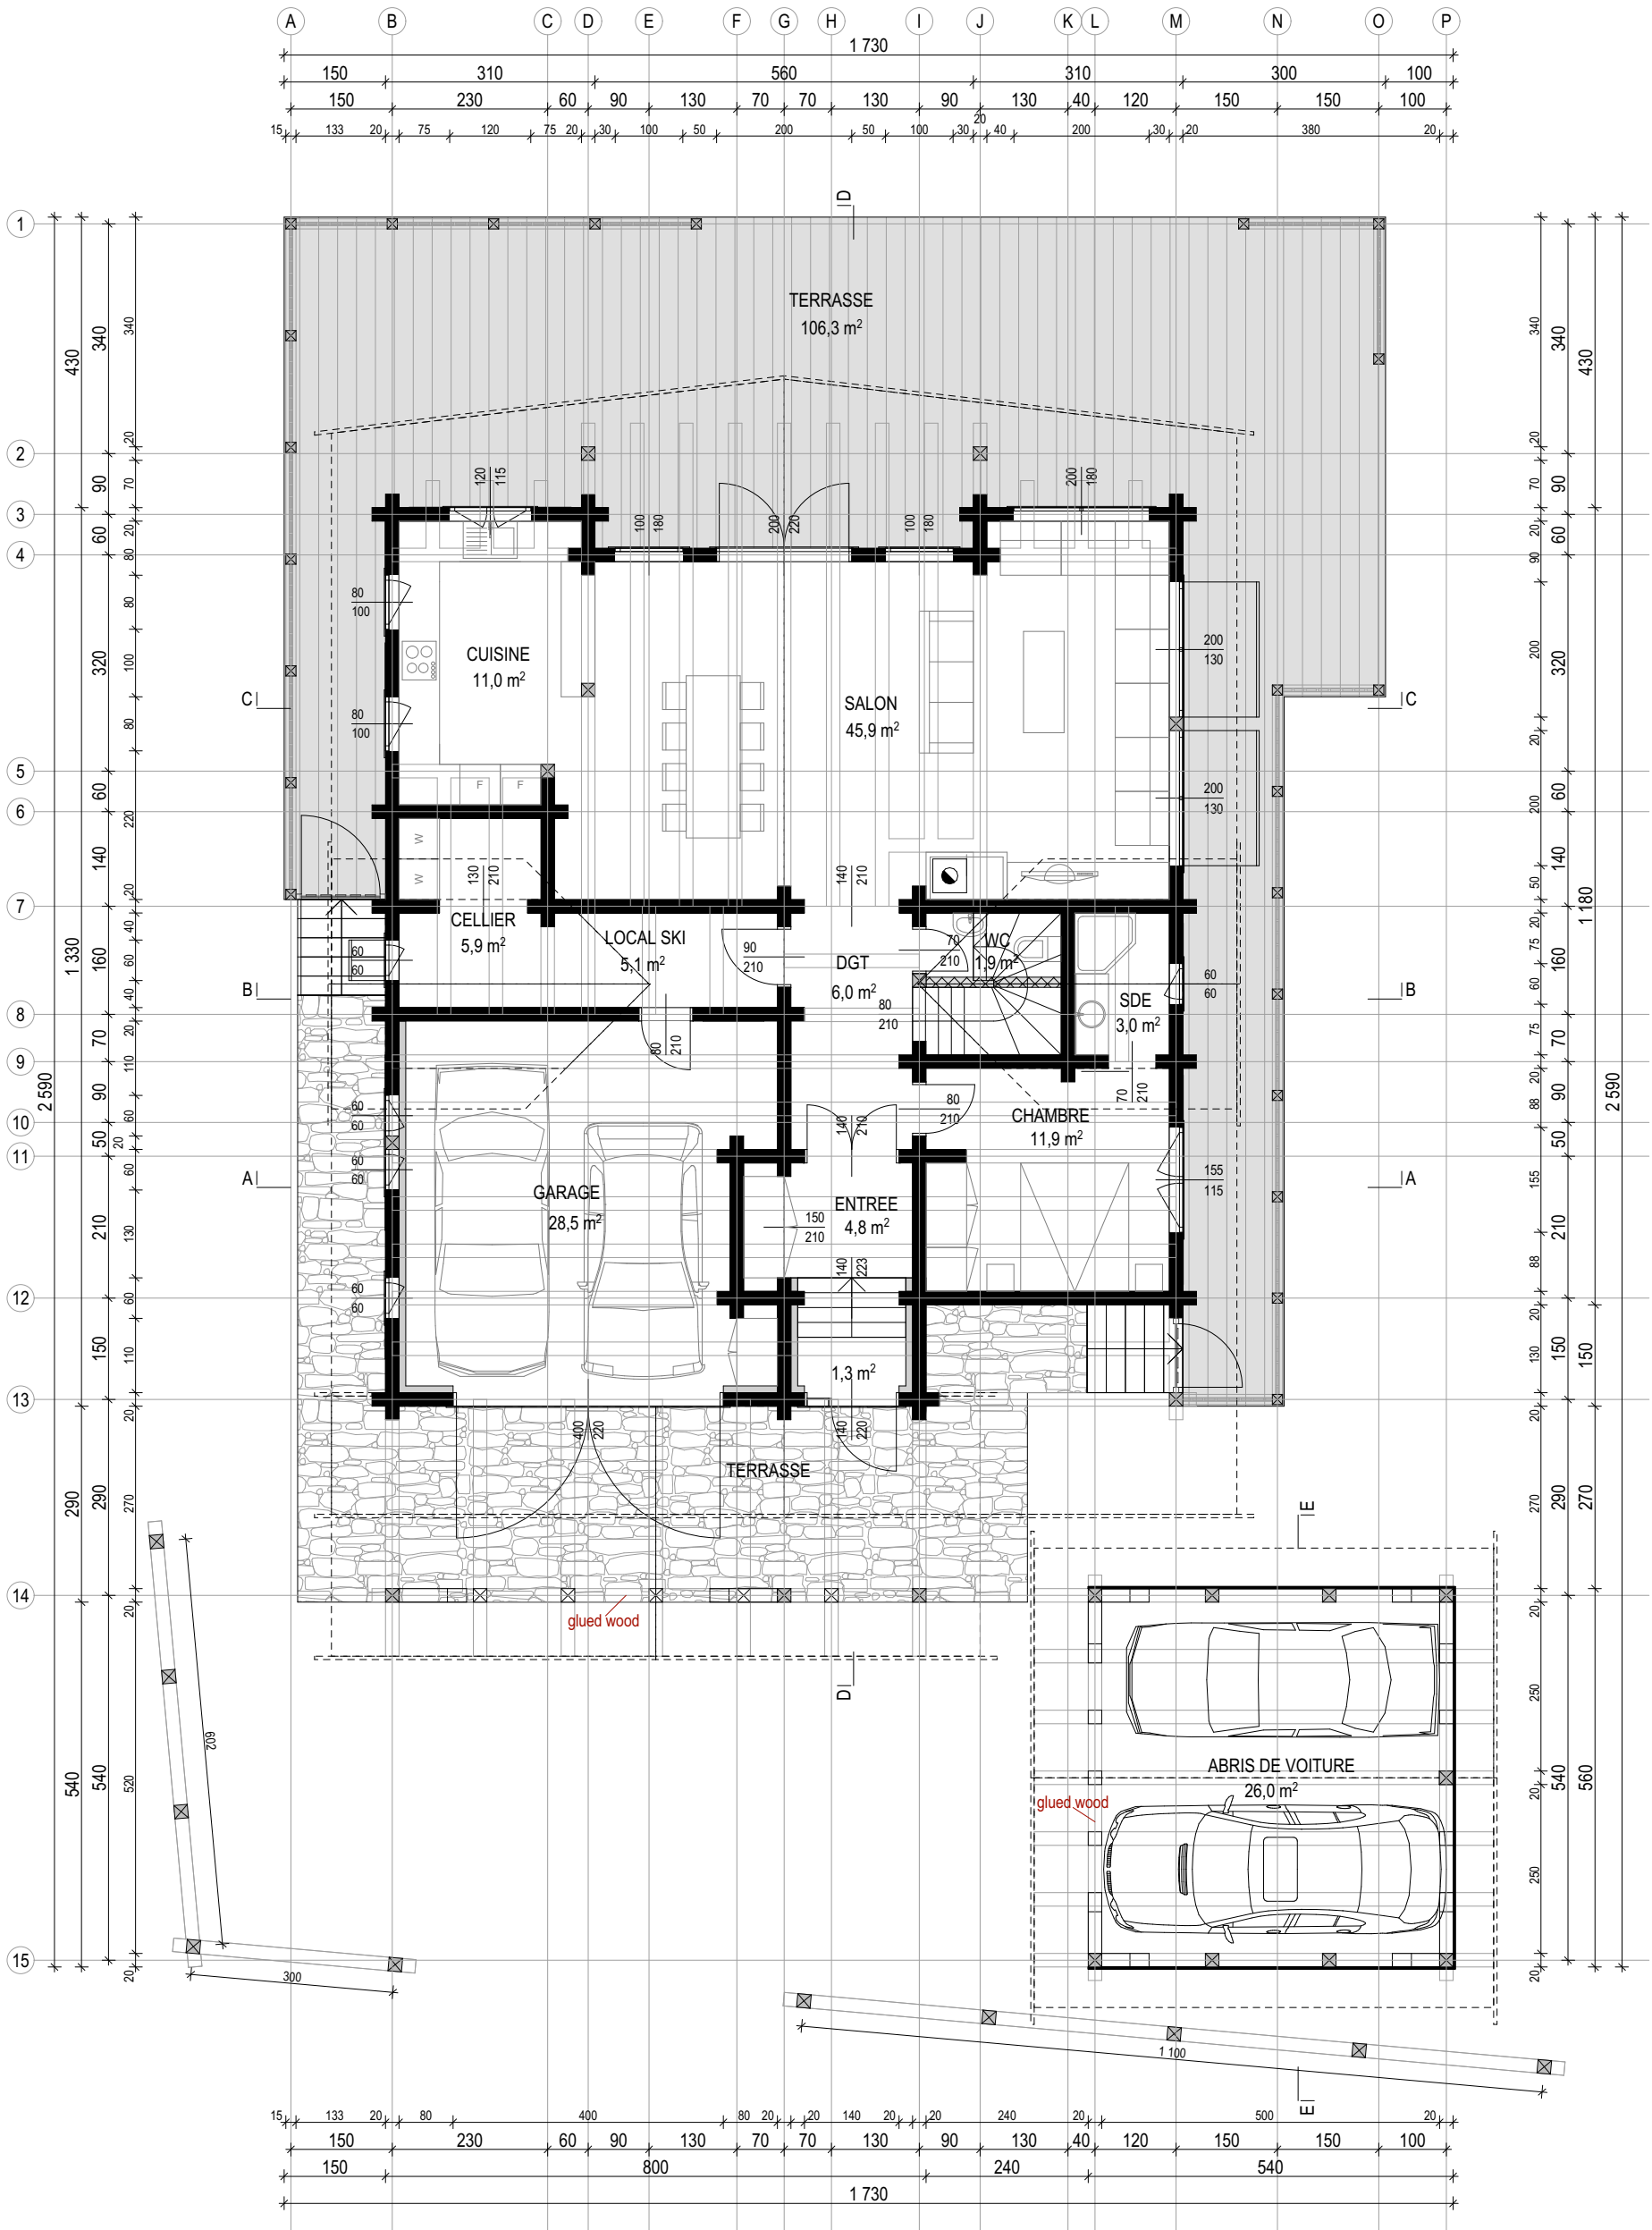

VERS 8	18.11.2013	changes in rooms, height, floors
VERS 7	11.04.2013	changes in wood storage, doors, stairs, details
VERS 6	28.03.2013	changes in balcony and first floor structure
VERS 5	07.02.2013	changes in windows and doors
VERS 4	29.01.2013	changes in windows, doors, fence, gates, shutters and details
VERS 3	17.01.2013	changes in windows, doors, walls, foundation, terrace, shutters, details
VERS 2	03.01.2013	changes in structure
VERS 1	02.01.2013	first drawings based on client drawings
producer	project	
MAJAND OÜ		DUFOSSE
GROUND FLOOR	scale	version
	1:100/A3	8
Drawings made by	page	date
AT HOME OÜ Evelyn Salvador, www.at-home.ee	1/10	18/11/2013



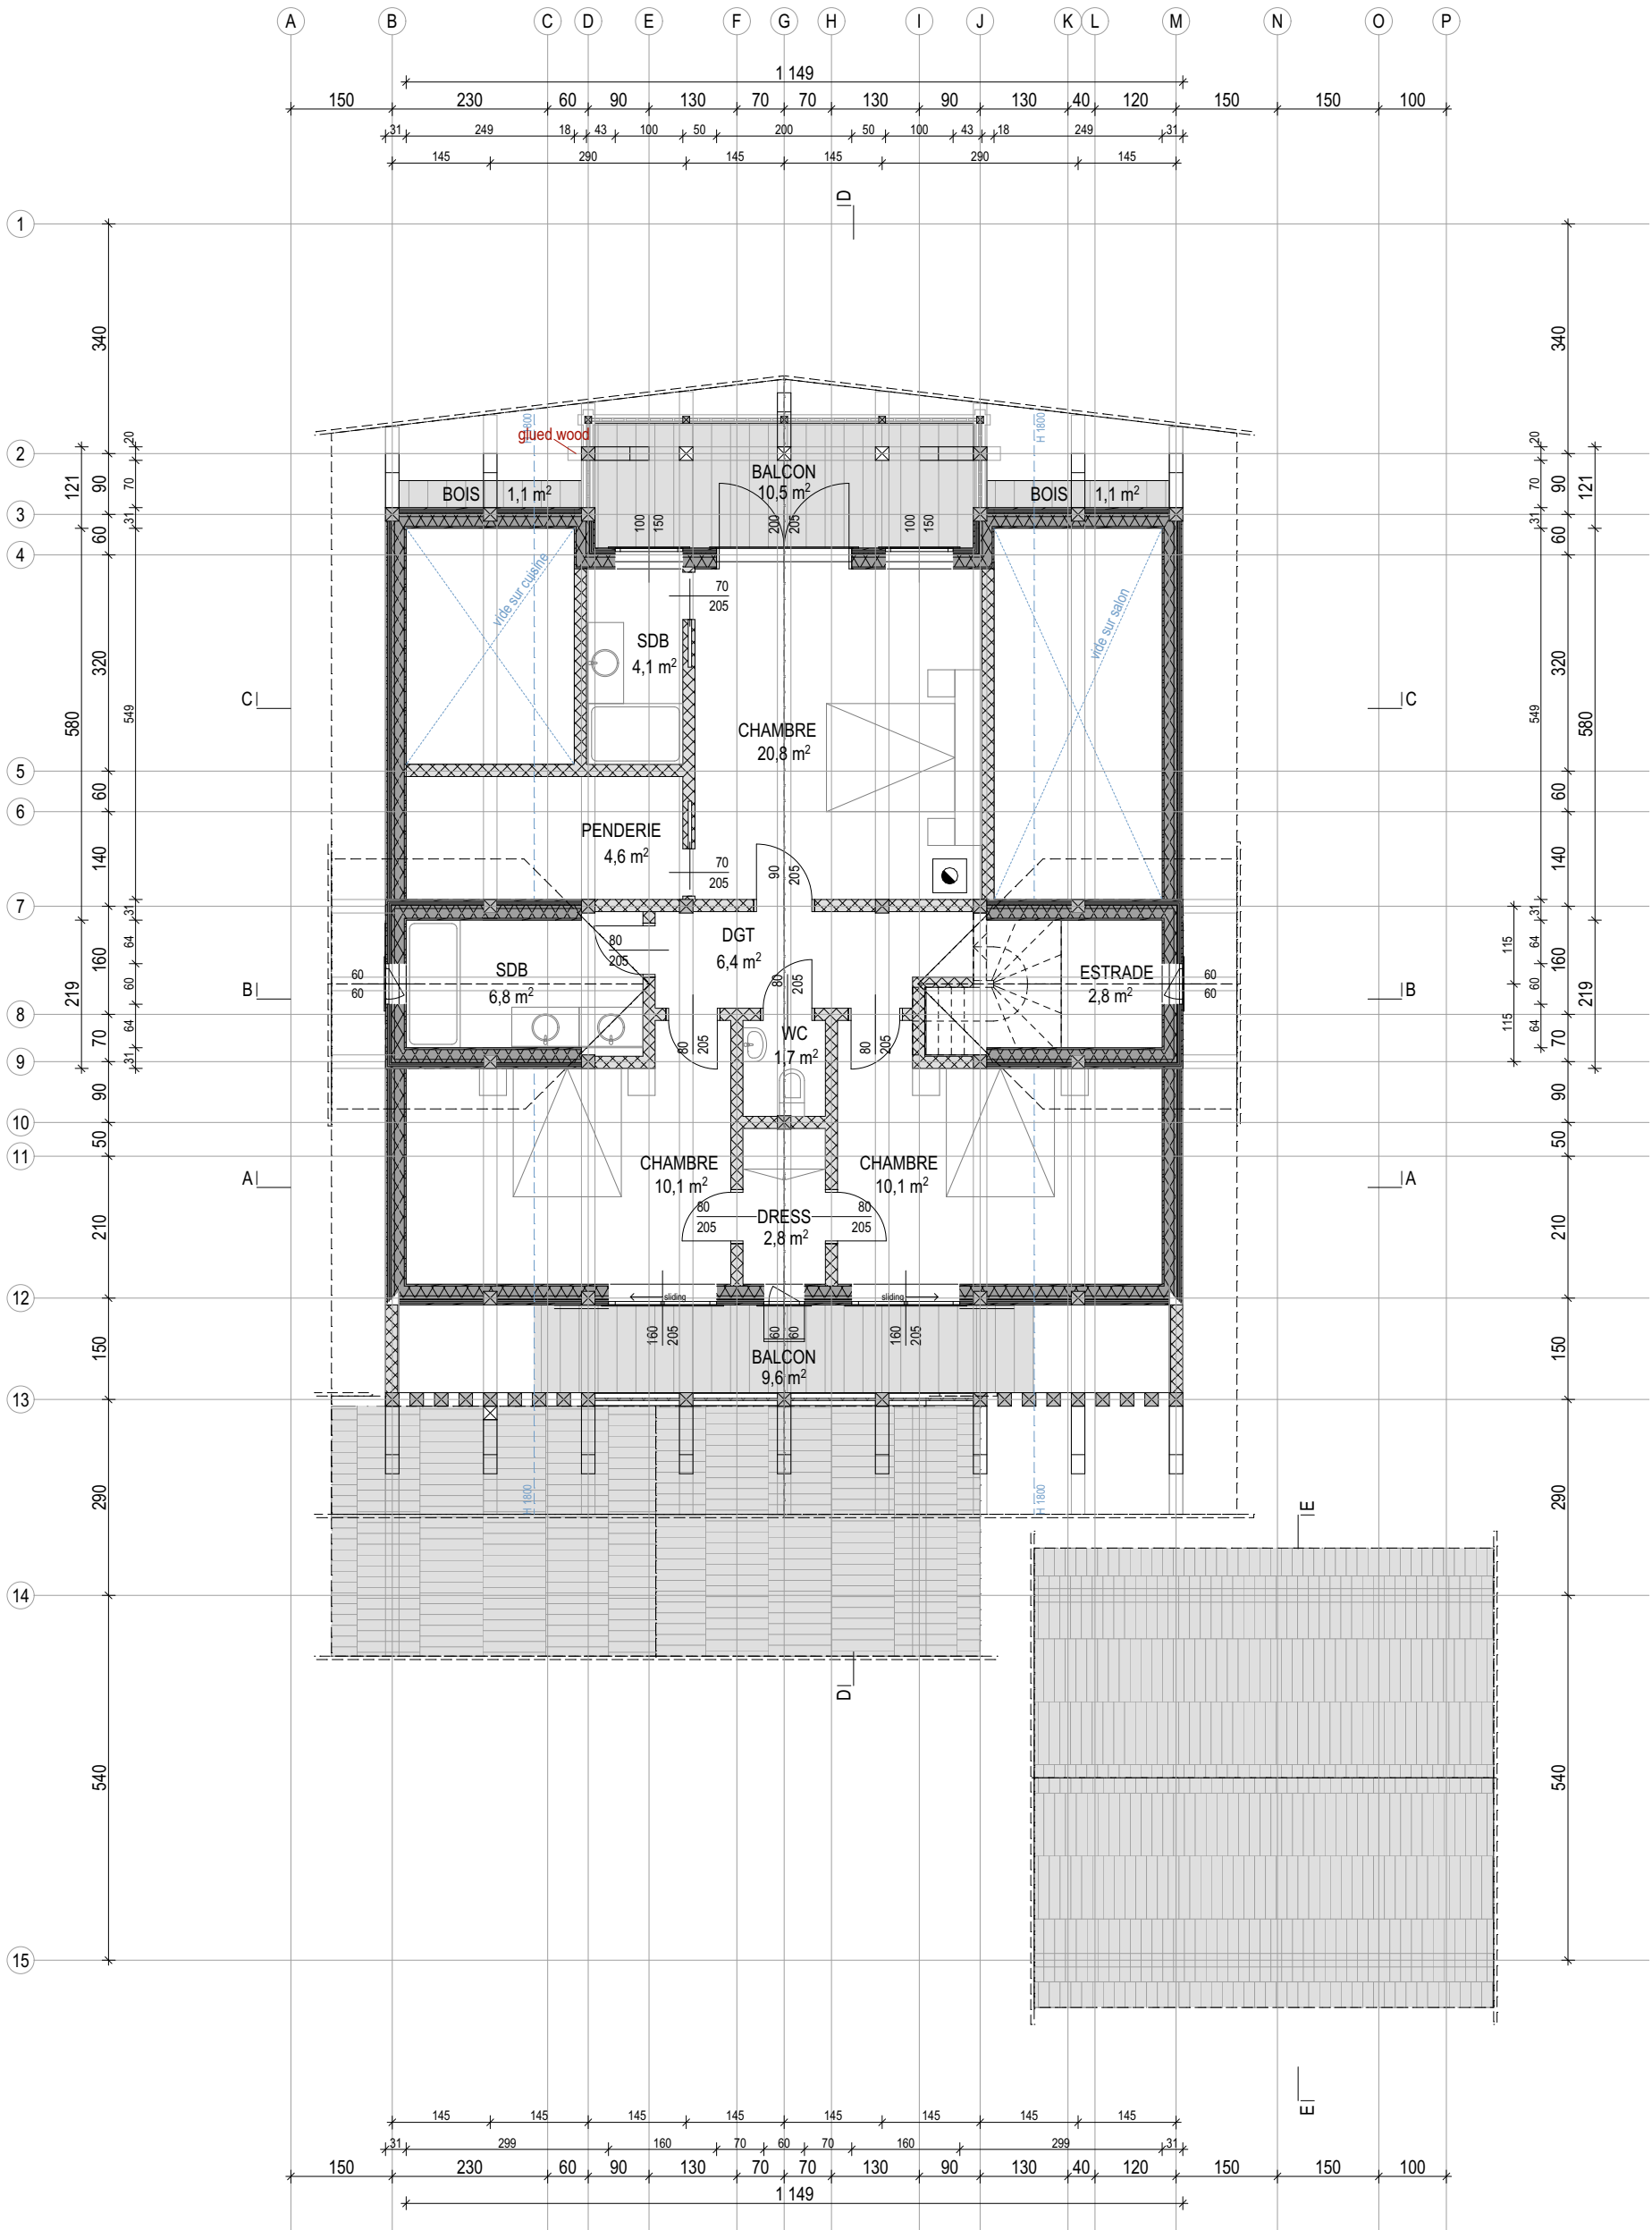


VERS 8	18.11.2013	changes in rooms, height, floors
VERS 7	11.04.2013	changes in wood storage, doors, stairs, details
VERS 6	28.03.2013	changes in balcony and first floor structure
VERS 5	07.02.2013	changes in windows and doors
VERS 4	29.01.2013	changes in windows, doors, fence, gates, shutters and details
VERS 3	17.01.2013	changes in windows, doors, walls, foundation, terrace, shutters, details
VERS 2	03.01.2013	changes in structure
VERS 1	02.01.2013	first drawings based on client drawings
producer	project	
MAJAND OÜ		DUFOSSE
FIRST FLOOR	scale	version
	1:100/A3	8
Drawings made by	page	date
AT HOME OÜ Evelyn Salvador, www.at-home.ee	2/10	18/11/2013







VERS 8	18.11.2013	changes in rooms, height, floors
VERS 7	11.04.2013	changes in wood storage, doors, stairs, details
VERS 6	28.03.2013	changes in balcony and first floor structure
VERS 5	07.02.2013	changes in windows and doors
VERS 4	29.01.2013	changes in windows, doors, fence, gates, shutters and details
VERS 3	17.01.2013	changes in windows, doors, walls, foundation, terrace, shutters, details
VERS 2	03.01.2013	changes in structure
VERS 1	02.01.2013	first drawings based on client drawings





producer	project	
MAJAND OÜ	DUFOSSE	
SECTIONS	scale 1:100/A3	version 8
drawings made by AT HOME OÜ Evelyn Salvador, www.at-home.ee	page 3/10	date 18/11/2013

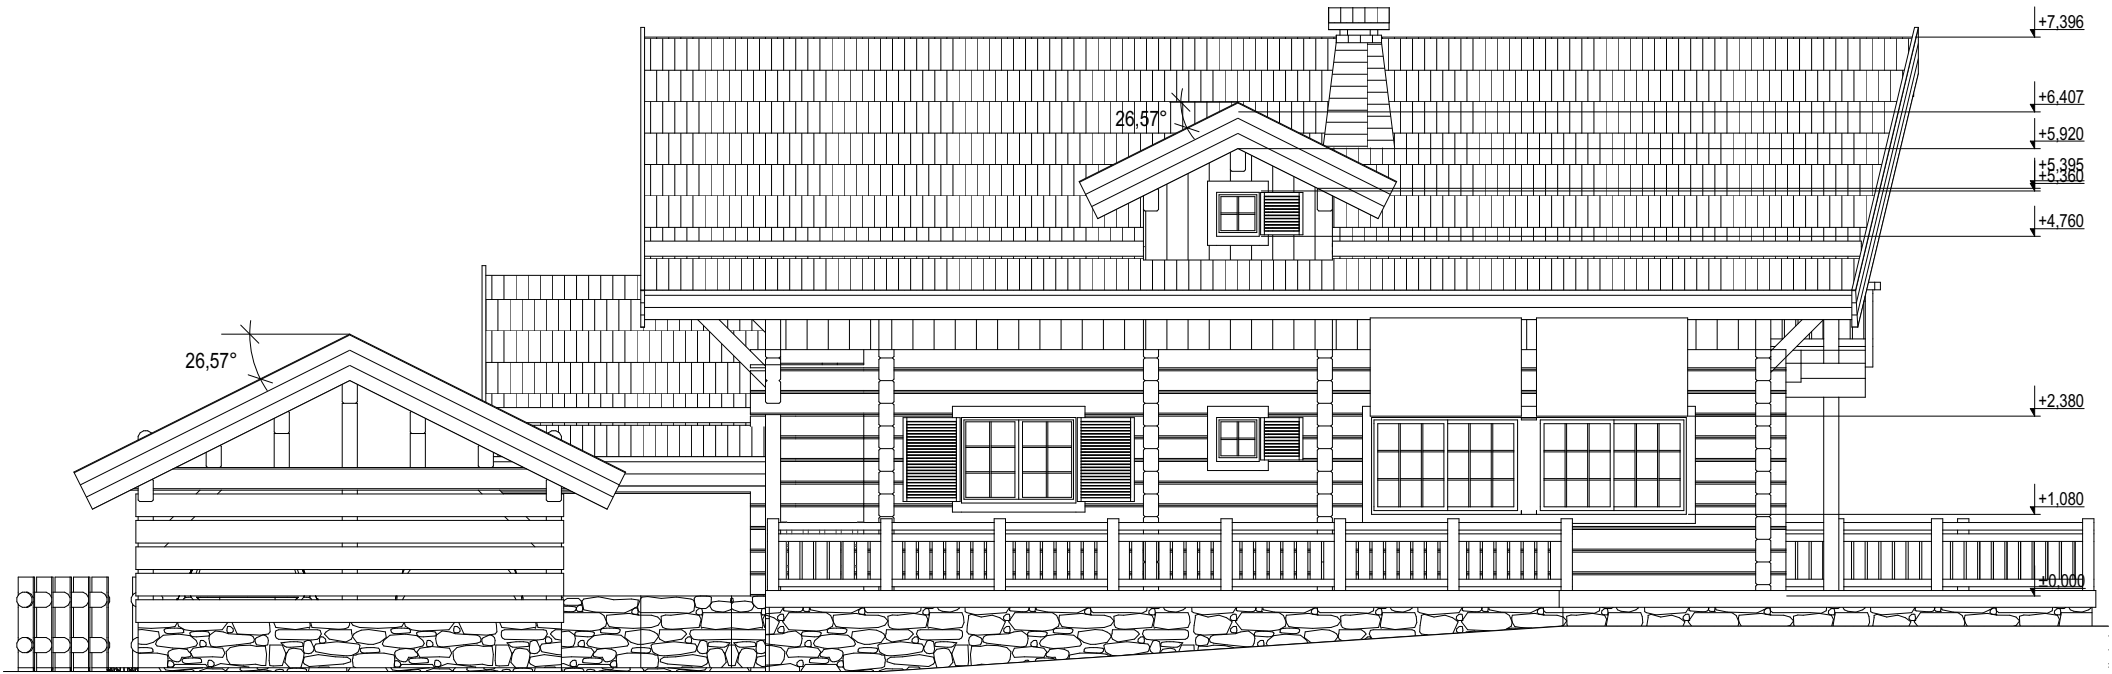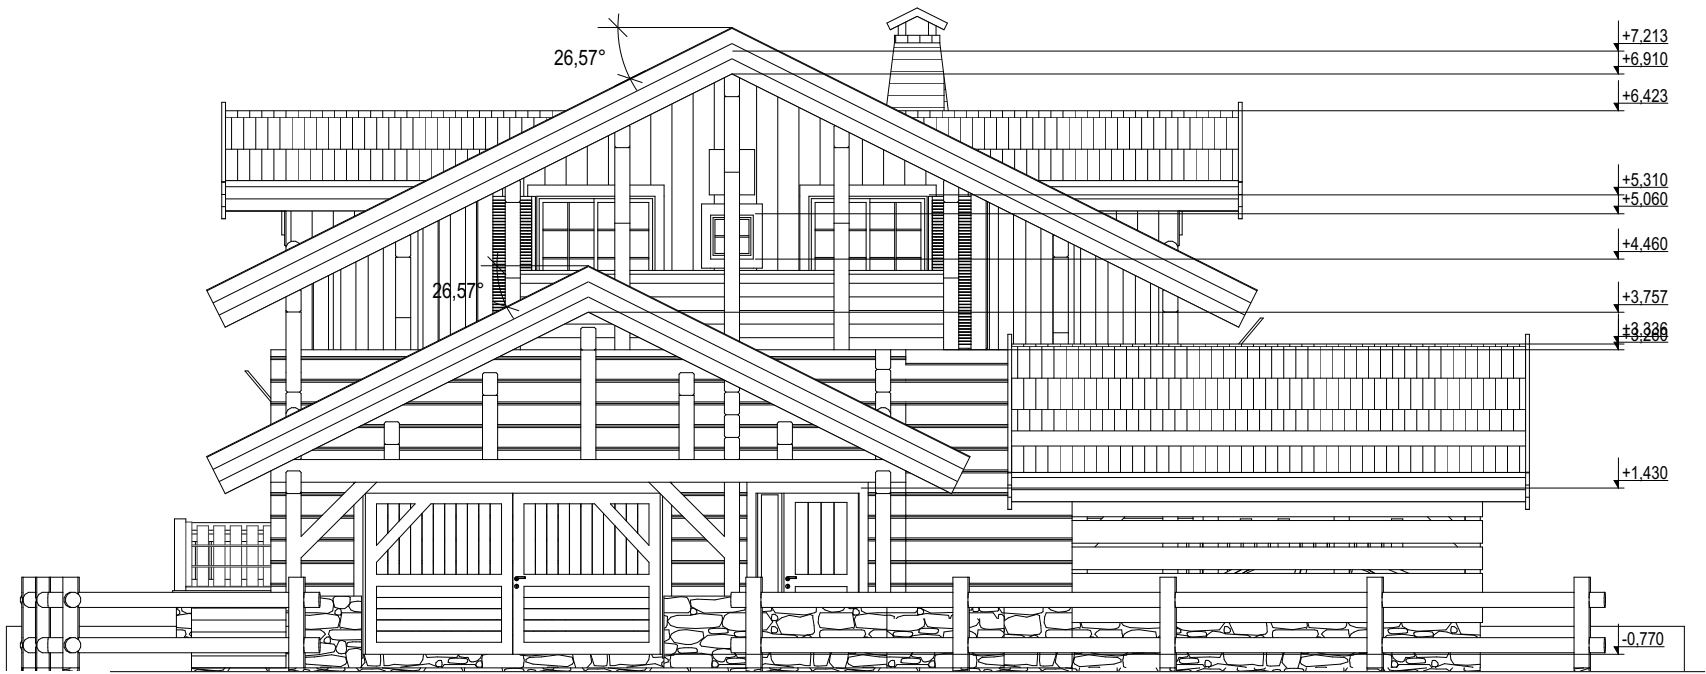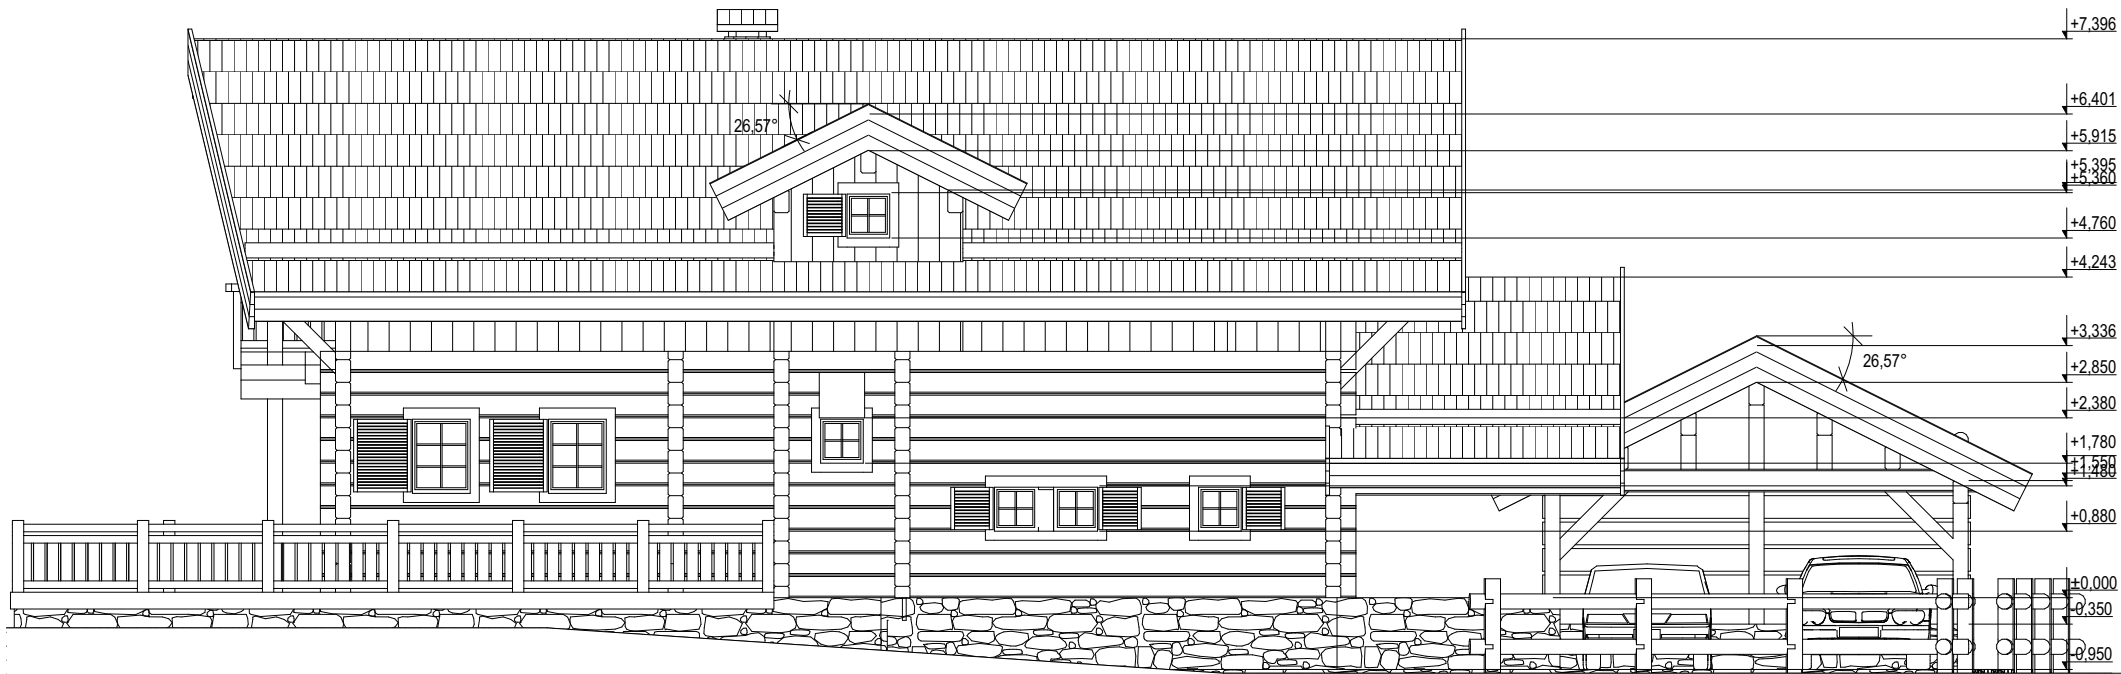


VERS 8	18.11.2013	changes in rooms, height, floors
VERS 7	11.04.2013	changes in wood storage, doors, stairs, details
VERS 6	28.03.2013	changes in balcony and first floor structure
VERS 5	07.02.2013	changes in windows and doors
VERS 4	29.01.2013	changes in windows, doors, fence, gates, shutters and details
VERS 3	17.01.2013	changes in windows, doors, walls, foundation, terrace, shutters, details
VERS 2	03.01.2013	changes in structure
VERS 1	02.01.2013	first drawings based on client drawings
producer	project	
MAJAND OÜ		DUFOSSE
ELEVATIONS	scale	version
drawings made by	1:100/A3	8
Evelyn Salvador, www.at-home.ee	page	date
	4/10	18/11/2013

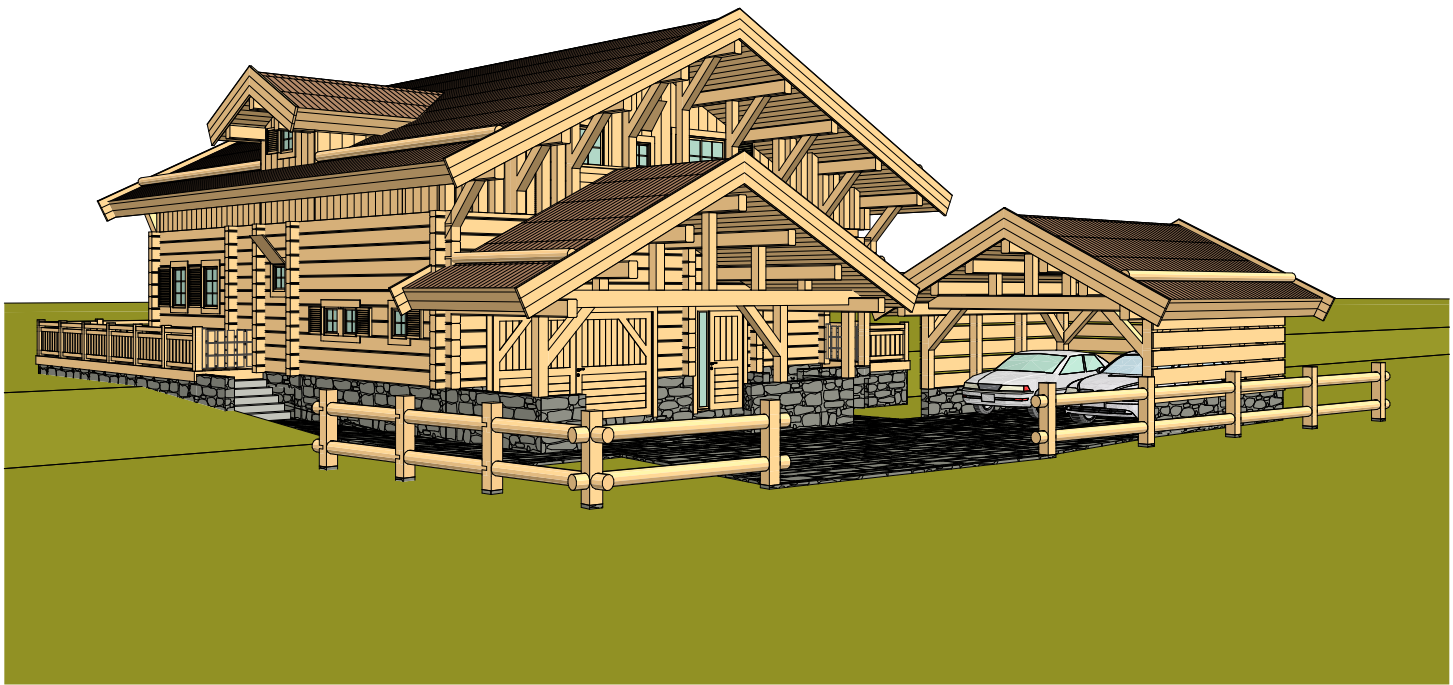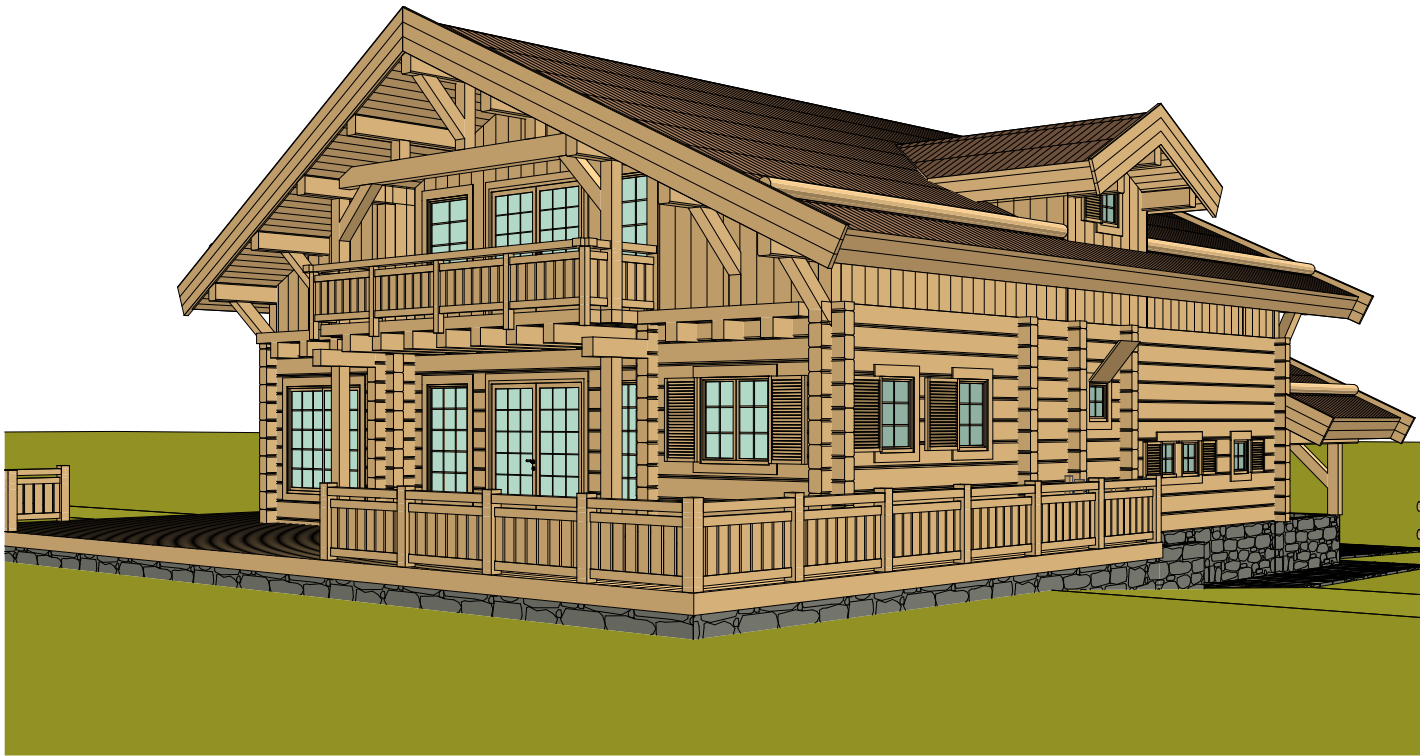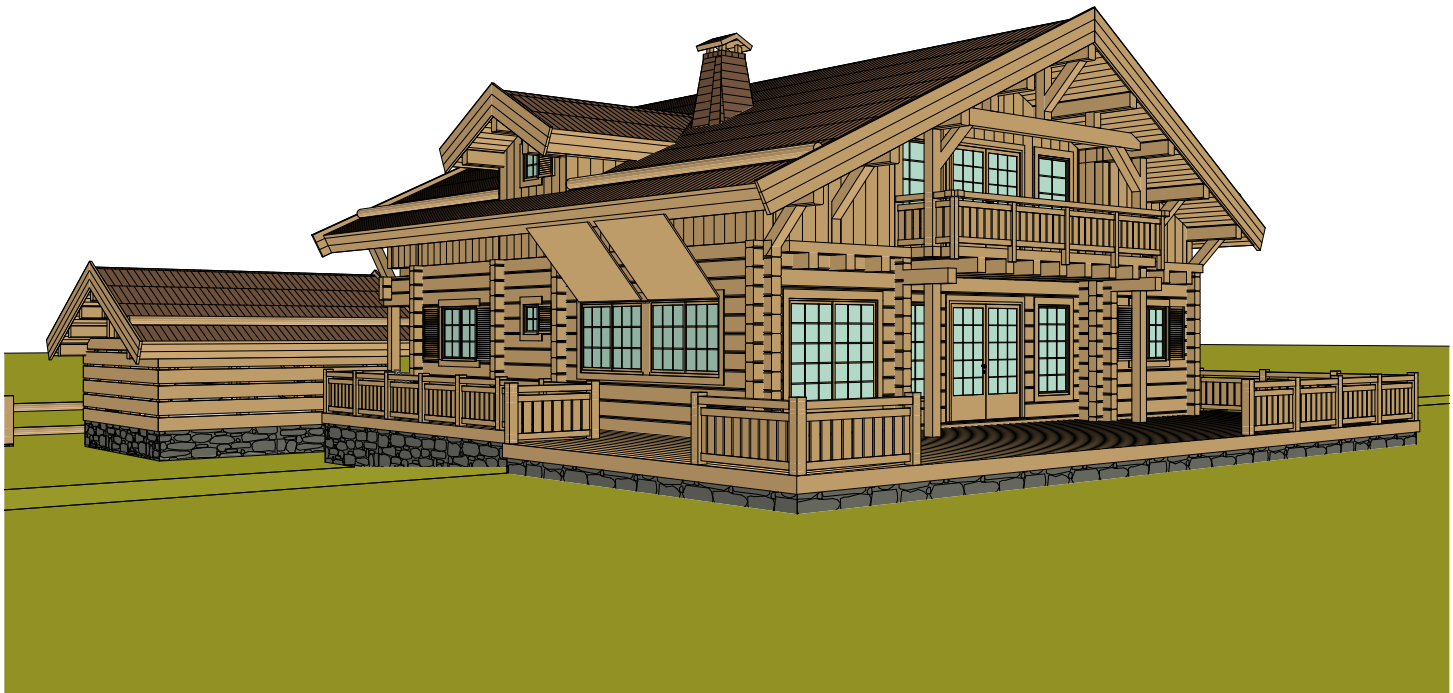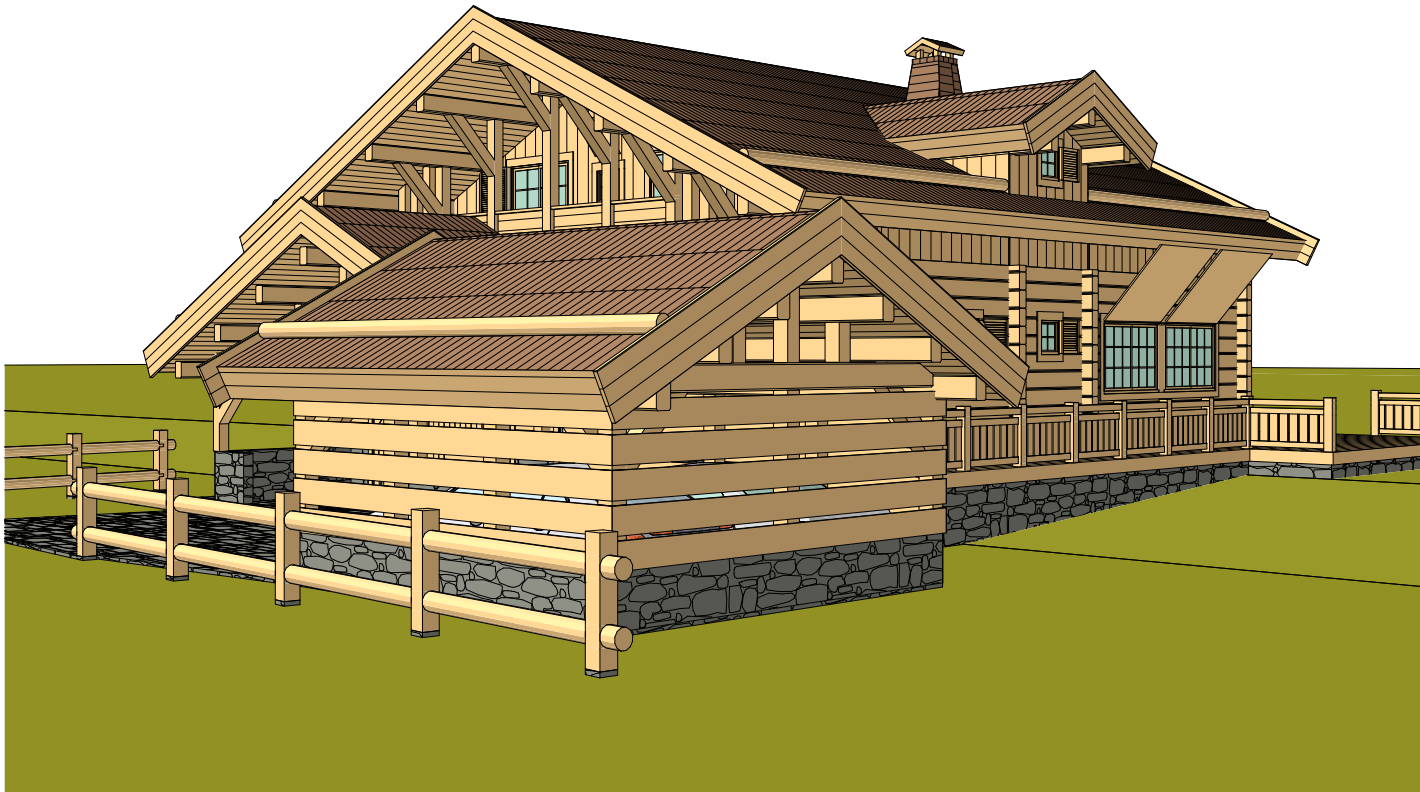


VERS 8	18.11.2013	changes in rooms, height, floors
VERS 7	11.04.2013	changes in wood storage, doors, stairs, details
VERS 6	28.03.2013	changes in balcony and first floor structure
VERS 5	07.02.2013	changes in windows and doors
VERS 4	29.01.2013	changes in windows, doors, fence, gates, shutters and details
VERS 3	29.01.2013	changes windows, balcony, bathrooms, shutters
VERS 2	03.01.2013	changes in structure
VERS 1	02.01.2013	first drawings based on client drawings
producer	project	
MAJAND OÜ		DUFOSSE
3D 1	scale	version
	1:100/A3	8
drawings made by	page	date
AT HOME OÜ Evelyn Salvador, www.at-home.ee	5/10	18/11/2013

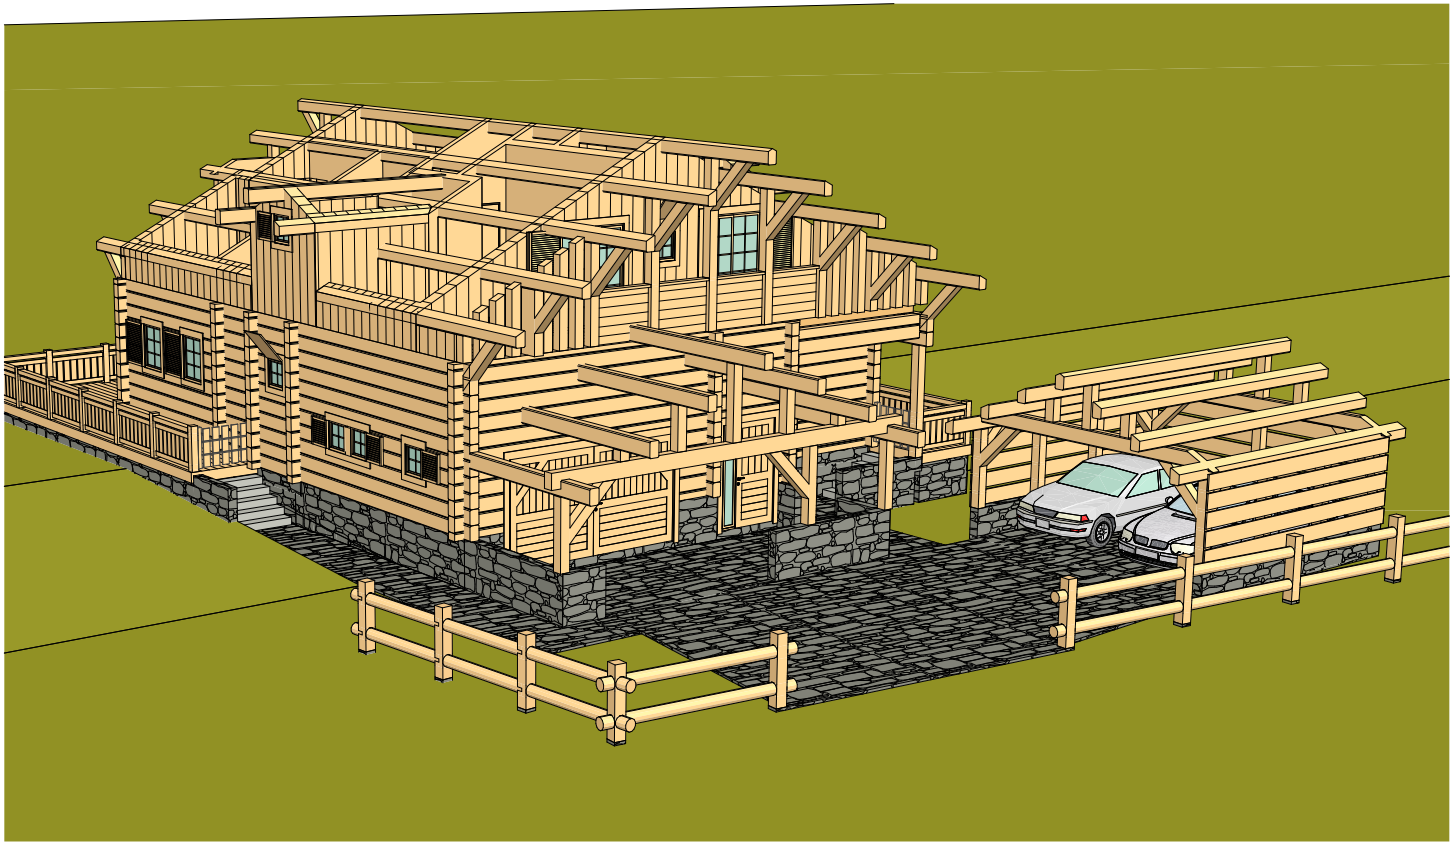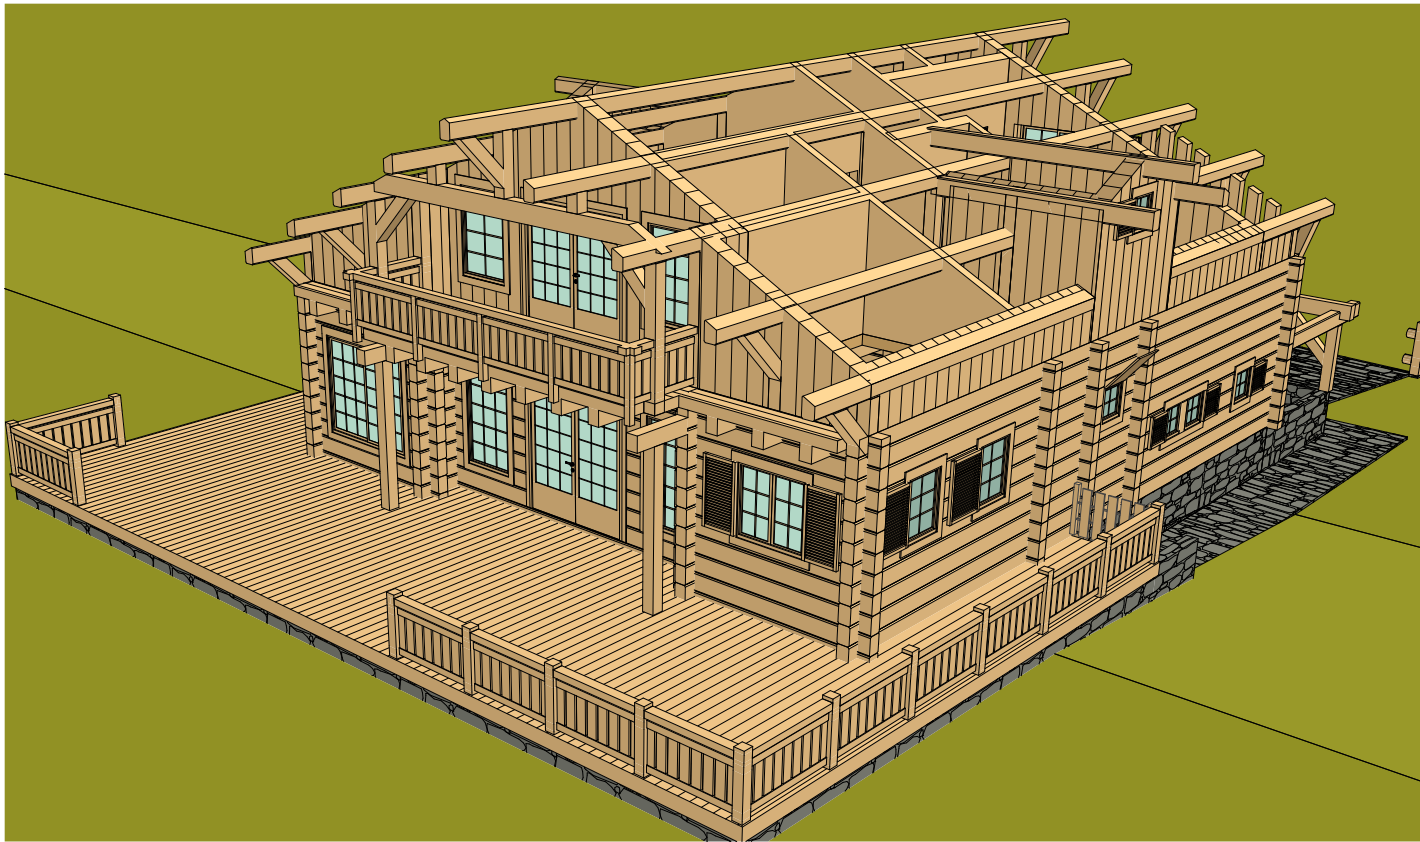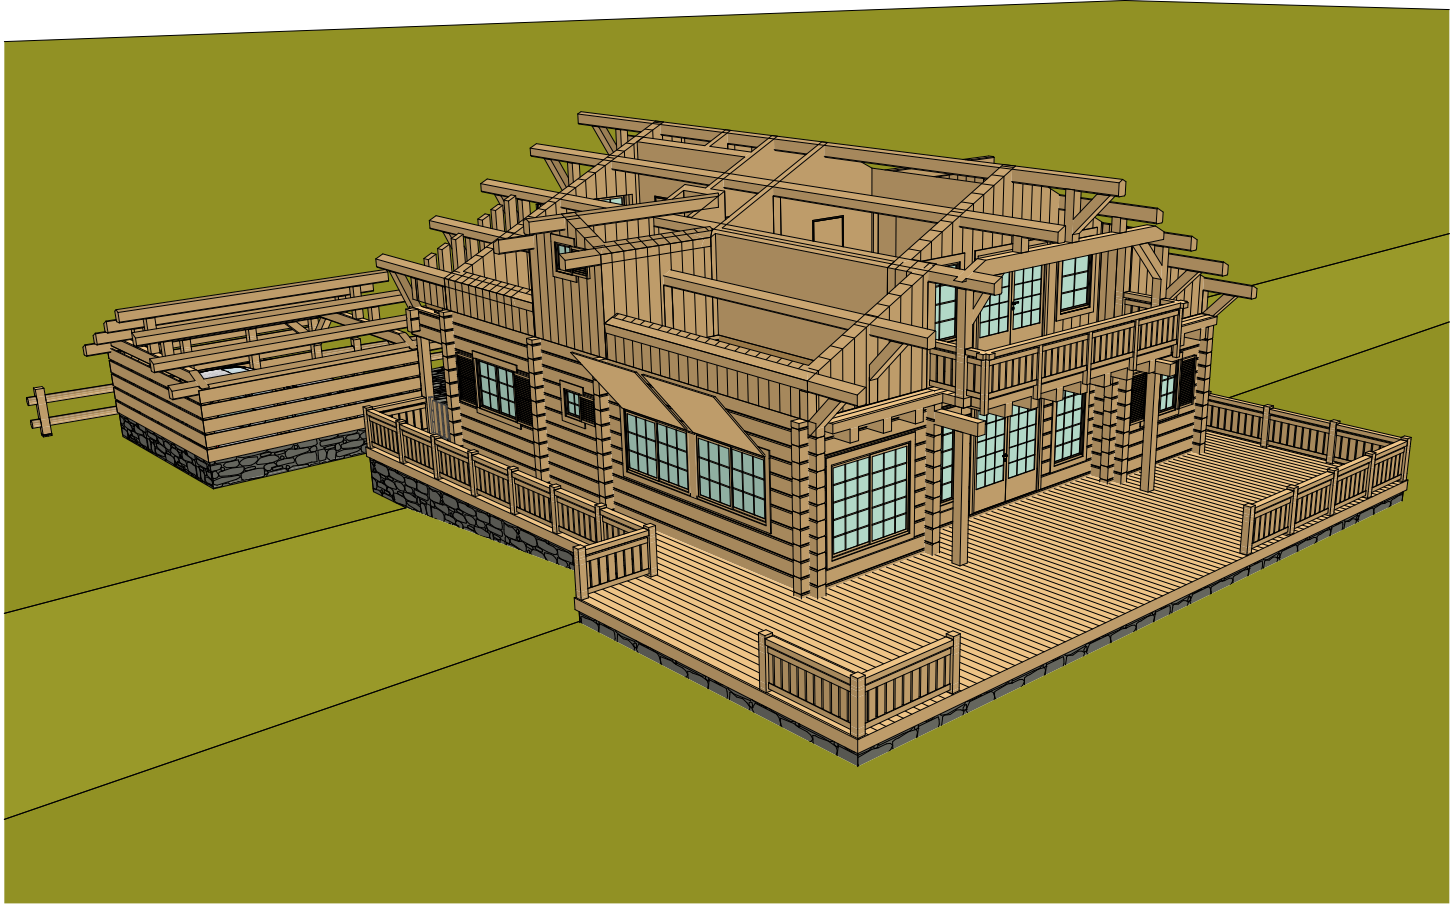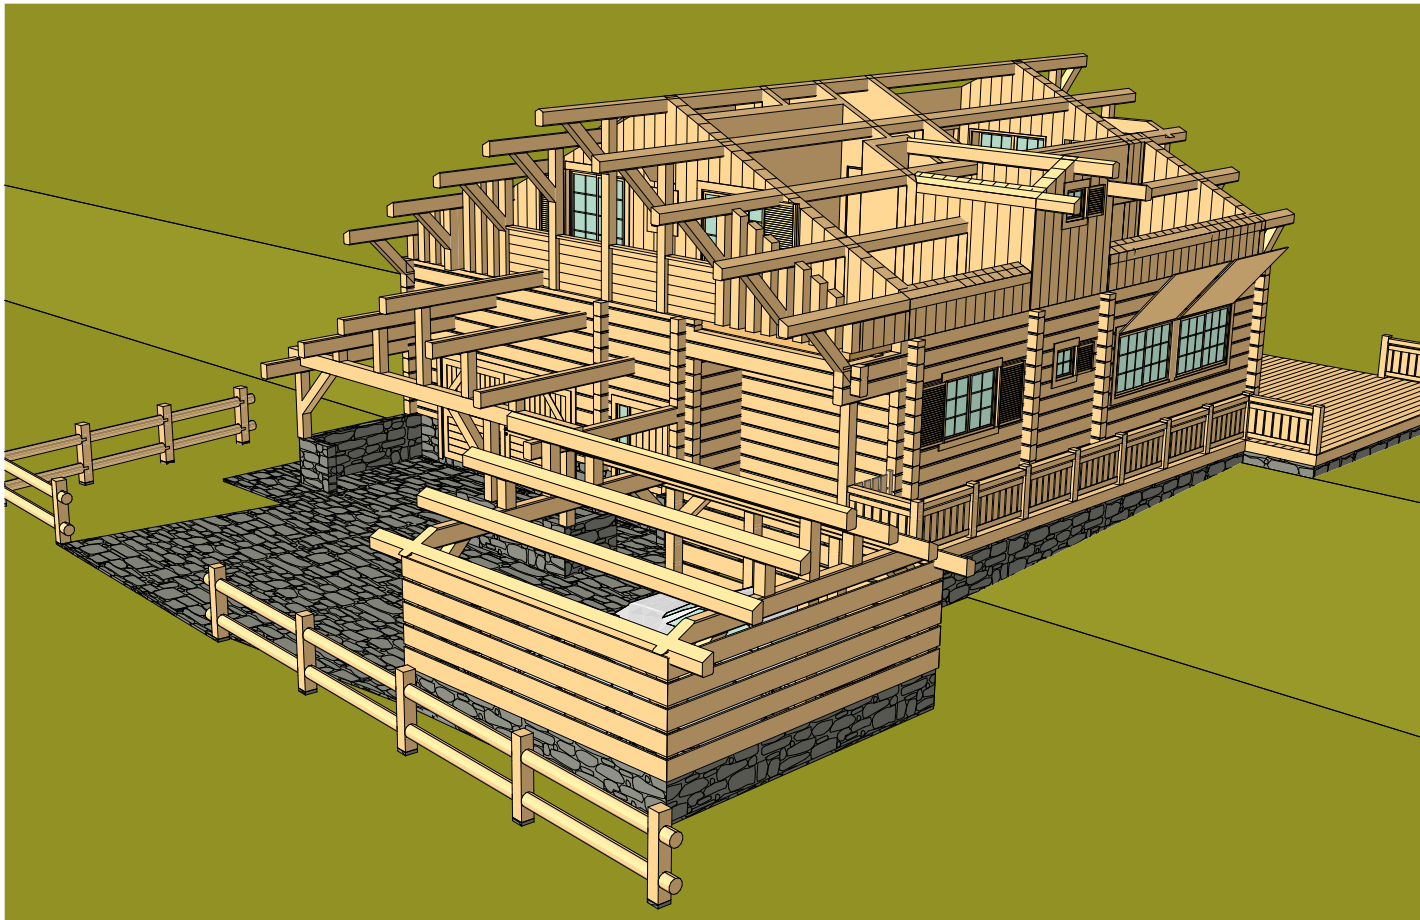

VERS 8	18.11.2013	changes in rooms, height, floors
VERS 7	11.04.2013	changes in wood storage, doors, stairs, details
VERS 6	28.03.2013	changes in balcony and first floor structure
VERS 5	07.02.2013	changes in windows and doors
VERS 4	29.01.2013	changes in windows, doors, fence, gates, shutters and details
VERS 3	29.01.2013	changes windows, balcony, bathrooms, shutters
VERS 2	03.01.2013	changes in structure
VERS 1	02.01.2013	first drawings based on client drawings
producer	project	
MAJAND OÜ		DUFOSSE
3D 2	scale	version
1:100/A3		8
drawings made by	page	date
AT HOME OÜ Evelyn Salvador, www.at-home.ee	6/10	18/11/2013

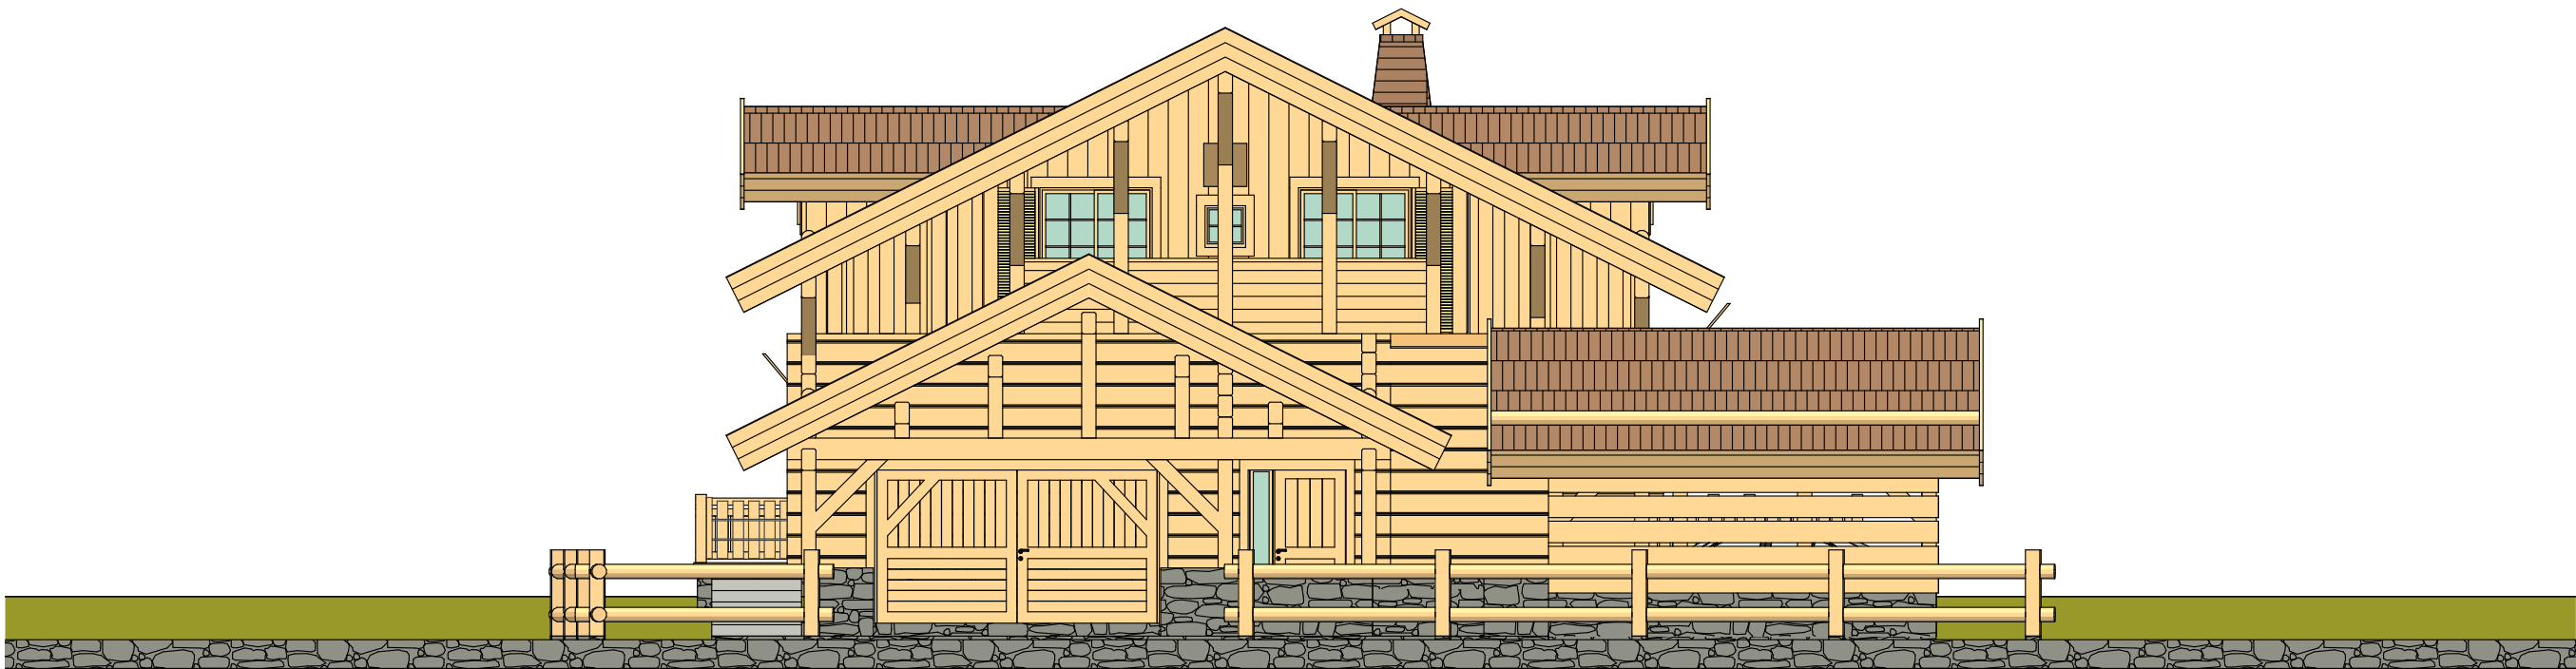

VERS 8	18.11.2013	changes in rooms, height, floors
VERS 7	11.04.2013	changes in wood storage, doors, stairs, details
VERS 6	28.03.2013	changes in balcony and first floor structure
VERS 5	07.02.2013	changes in windows and doors
VERS 4	29.01.2013	changes in windows, doors, fence, gates, shutters and details
VERS 3	29.01.2013	changes windows, balcony, bathrooms, shutters
VERS 2	03.01.2013	changes in structure
VERS 1	02.01.2013	first drawings based on client drawings
producer		project
MAJAND OÜ		DUFOSSE
3D 3		scale
		1:100/A3
		version
		8
drawings made by		page
AT HOME OÜ		7/10
Evelyn Salvador, www.at-home.ee		date
		18/11/2013

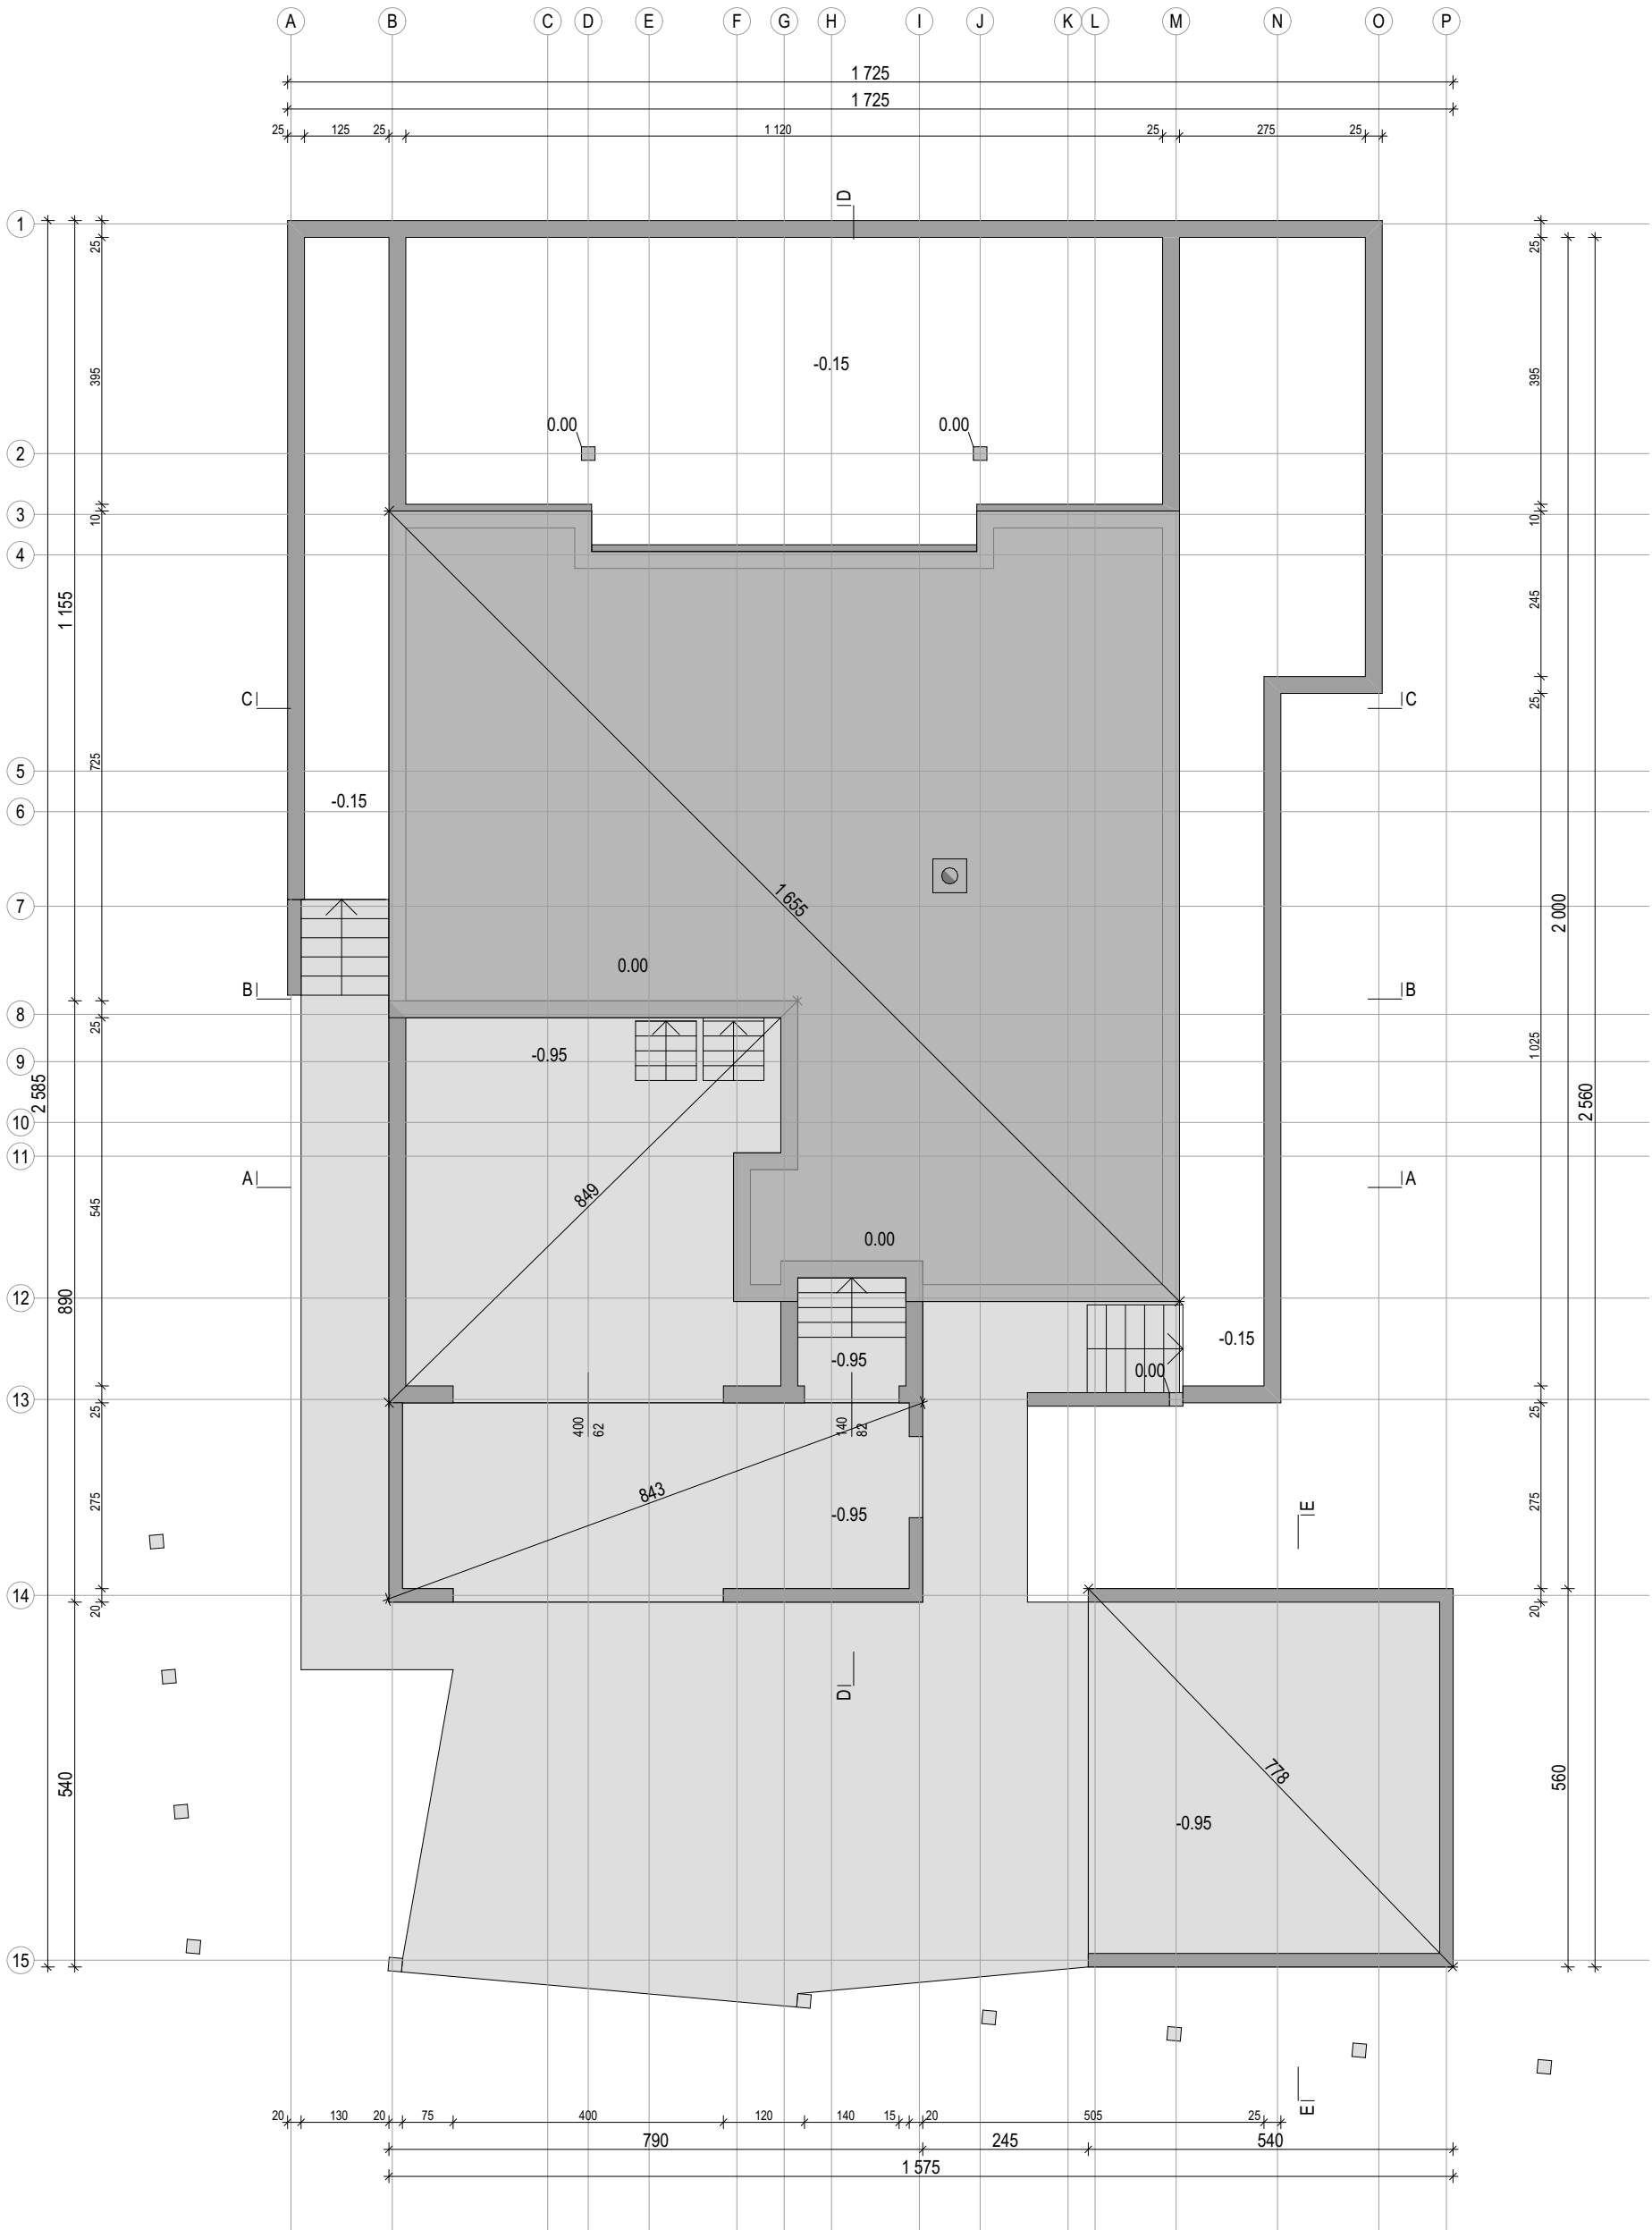

VERS 8	18.11.2013	changes in rooms, height, floors
VERS 7	11.04.2013	changes in wood storage, doors, stairs, details
VERS 6	28.03.2013	changes in balcony and first floor structure
VERS 5	07.02.2013	changes in windows and doors
VERS 4	29.01.2013	changes in windows, doors, fence, gates, shutters and details
VERS 3	17.01.2013	changes in windows, doors, walls, foundation, terrace, shutters, details
VERS 2	03.01.2013	changes in structure
VERS 1	02.01.2013	first drawings based on client drawings
producer		project
MAJAND OÜ		DUFOSSE
FOUNDATION		scale
		1:100/A3
drawings made by		version
AT HOME OÜ		8
Evelyn Salvador, www.at-home.ee		page
		8/10
		date
		18/11/2013



VERS 8	18.11.2013	changes in rooms, height, floors
VERS 7	11.04.2013	changes in wood storage, doors, stairs, details
VERS 6	28.02.2013	changes in balcony and first floor structure
VERS 5	07.02.2013	changes in windows and doors
VERS 4	29.01.2013	changes in windows, doors, fence, gates, shutters and details
VERS 3	17.01.2013	changes in windows, doors, walls, foundation, terrace, shutters, details
VERS 2	03.01.2013	changes in structure
VERS 1	02.01.2013	first drawings based on client drawings
producer		project
MAJAND OÜ		DUFOSSE
SITUATION PLAN		scale
		1:200/A3
drawings made by		version
AT HOME OÜ		8
Evelyn Salvador, www.at-home.ee		page
		9/10
		date
		18/11/2013

Volumes				
Layer	Thickness	Net Surface (m2)	Brut surface (m2)	Volume (m3)
Karkasseinad	15	8,21	8,21	---
Karkasseinad	18	95,08	113,65	---
Katus	---	353,87	---	---
Katus	20	9,64	9,64	---
Laudis	3	4,92	4,92	---
Palkseinad.Horistonaalne	20	157,38	190,69	---
Palkseinad.Vertikaalne	20	152,86	168,21	---
Pärlinid	20	56,83	56,99	---
Postid	---	94,63	---	4,72
Talad	20	49,95	50,71	---
Terass	---	24,76	---	1,01
Terass	3	21,81	23,08	---
Terass	5	7,60	8,35	---
Terass	15	3,84	4,24	---
Terass	18	0,25	0,28	---
Terass	20	7,91	8,66	---
Väliskarkass	31	81,32	100,47	---

VERS 8	18.11.2013	changes in rooms, height, floors	
VERS 7	11.04.2013	changes in wood storage, doors, stairs, details	
VERS 6	28.03.2013	changes in balcony and first floor structure	
VERS 5	07.02.2013	changes in windows and doors	
VERS 4	29.01.2013	changes in windows, doors, fence, gates, shutters and details	
VERS 3	17.01.2013	changes in windows, doors, walls, foundation, terrace, shutters, details	
VERS 2	03.01.2013	changes in structure	
VERS 1	02.01.2013	first drawings based on client drawings	
producer		project	
MAJAND OÜ		DUFOSSE	
VOLUMES		scale	version
		1:100/A3	8
drawings made by		page	date
AT HOME OÜ Evelyn Salvador, www.at-home.ee		10/10	18/11/2013