




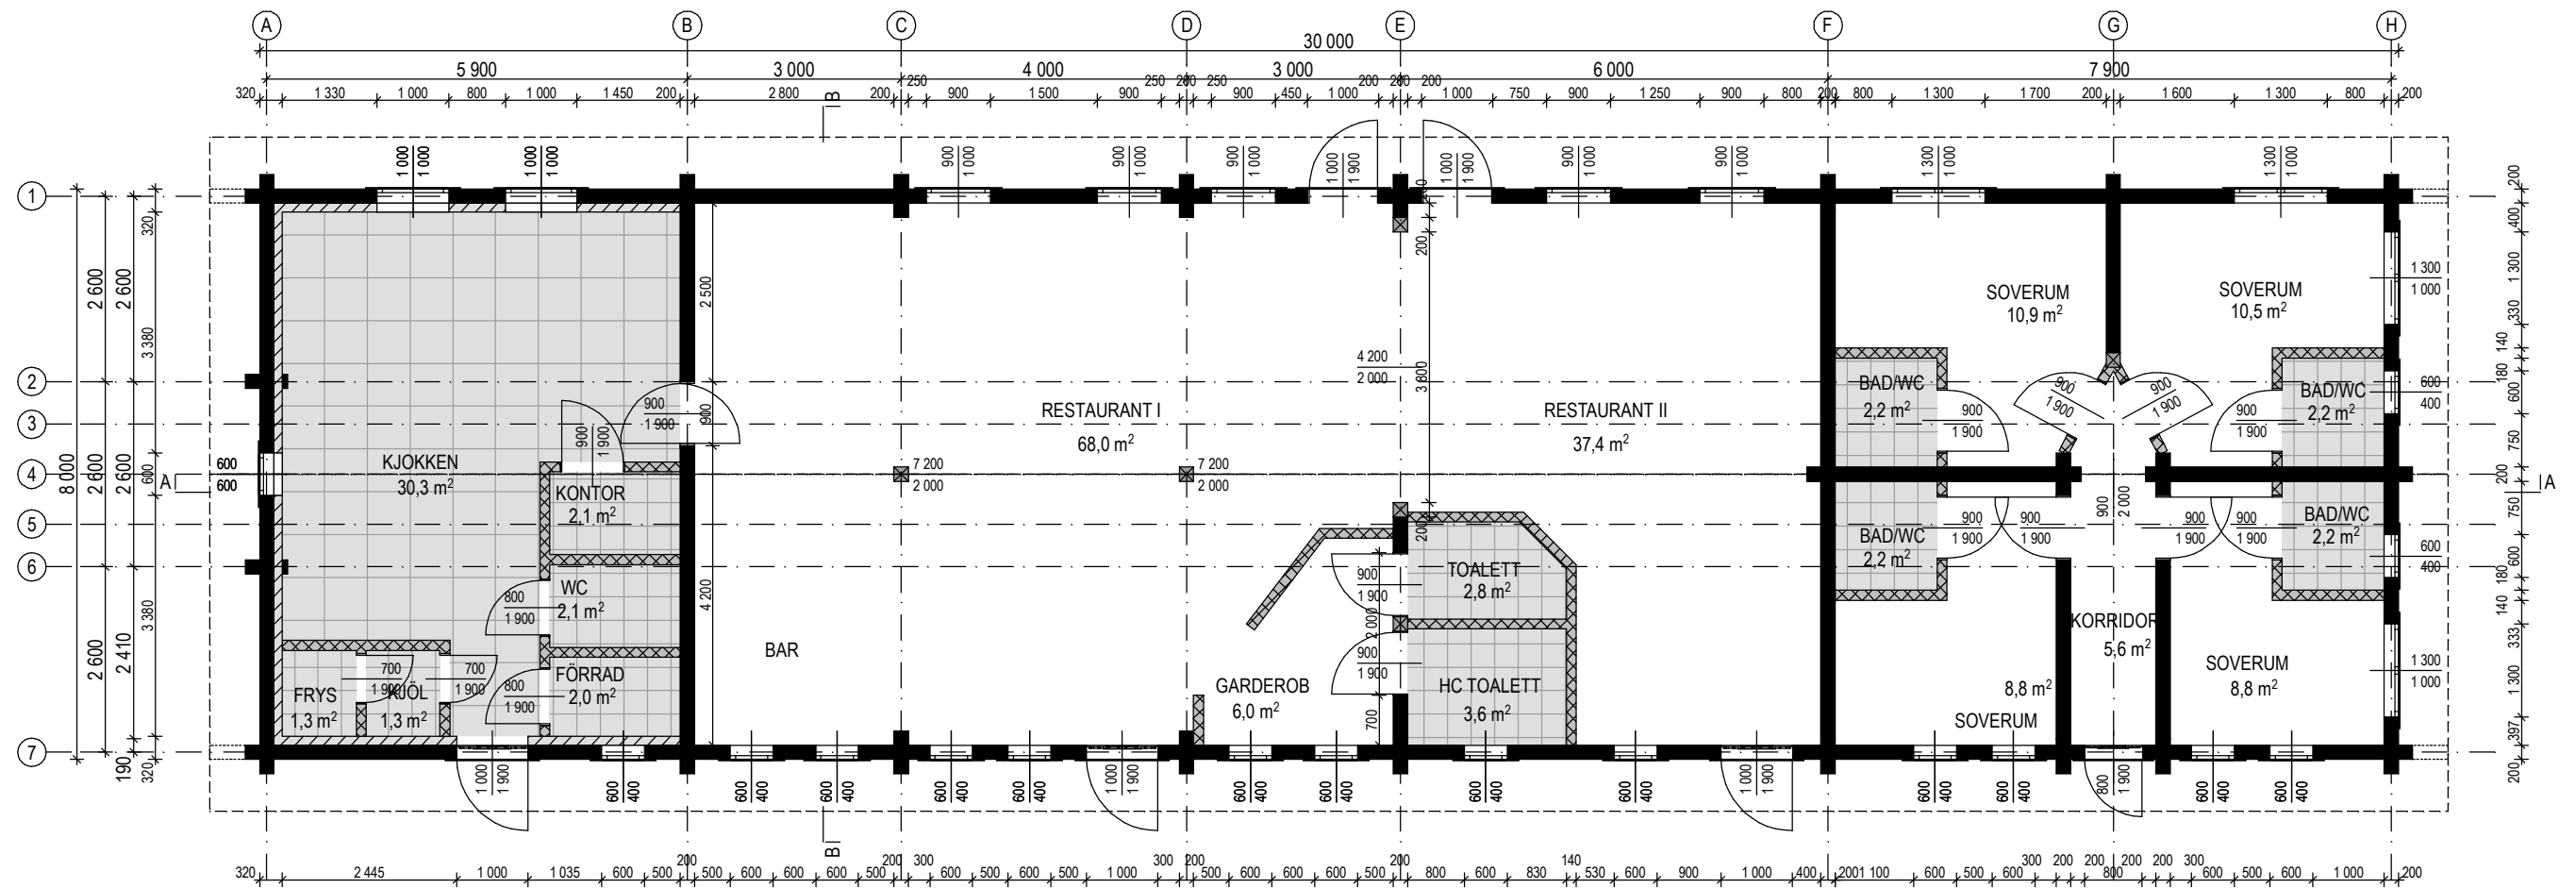

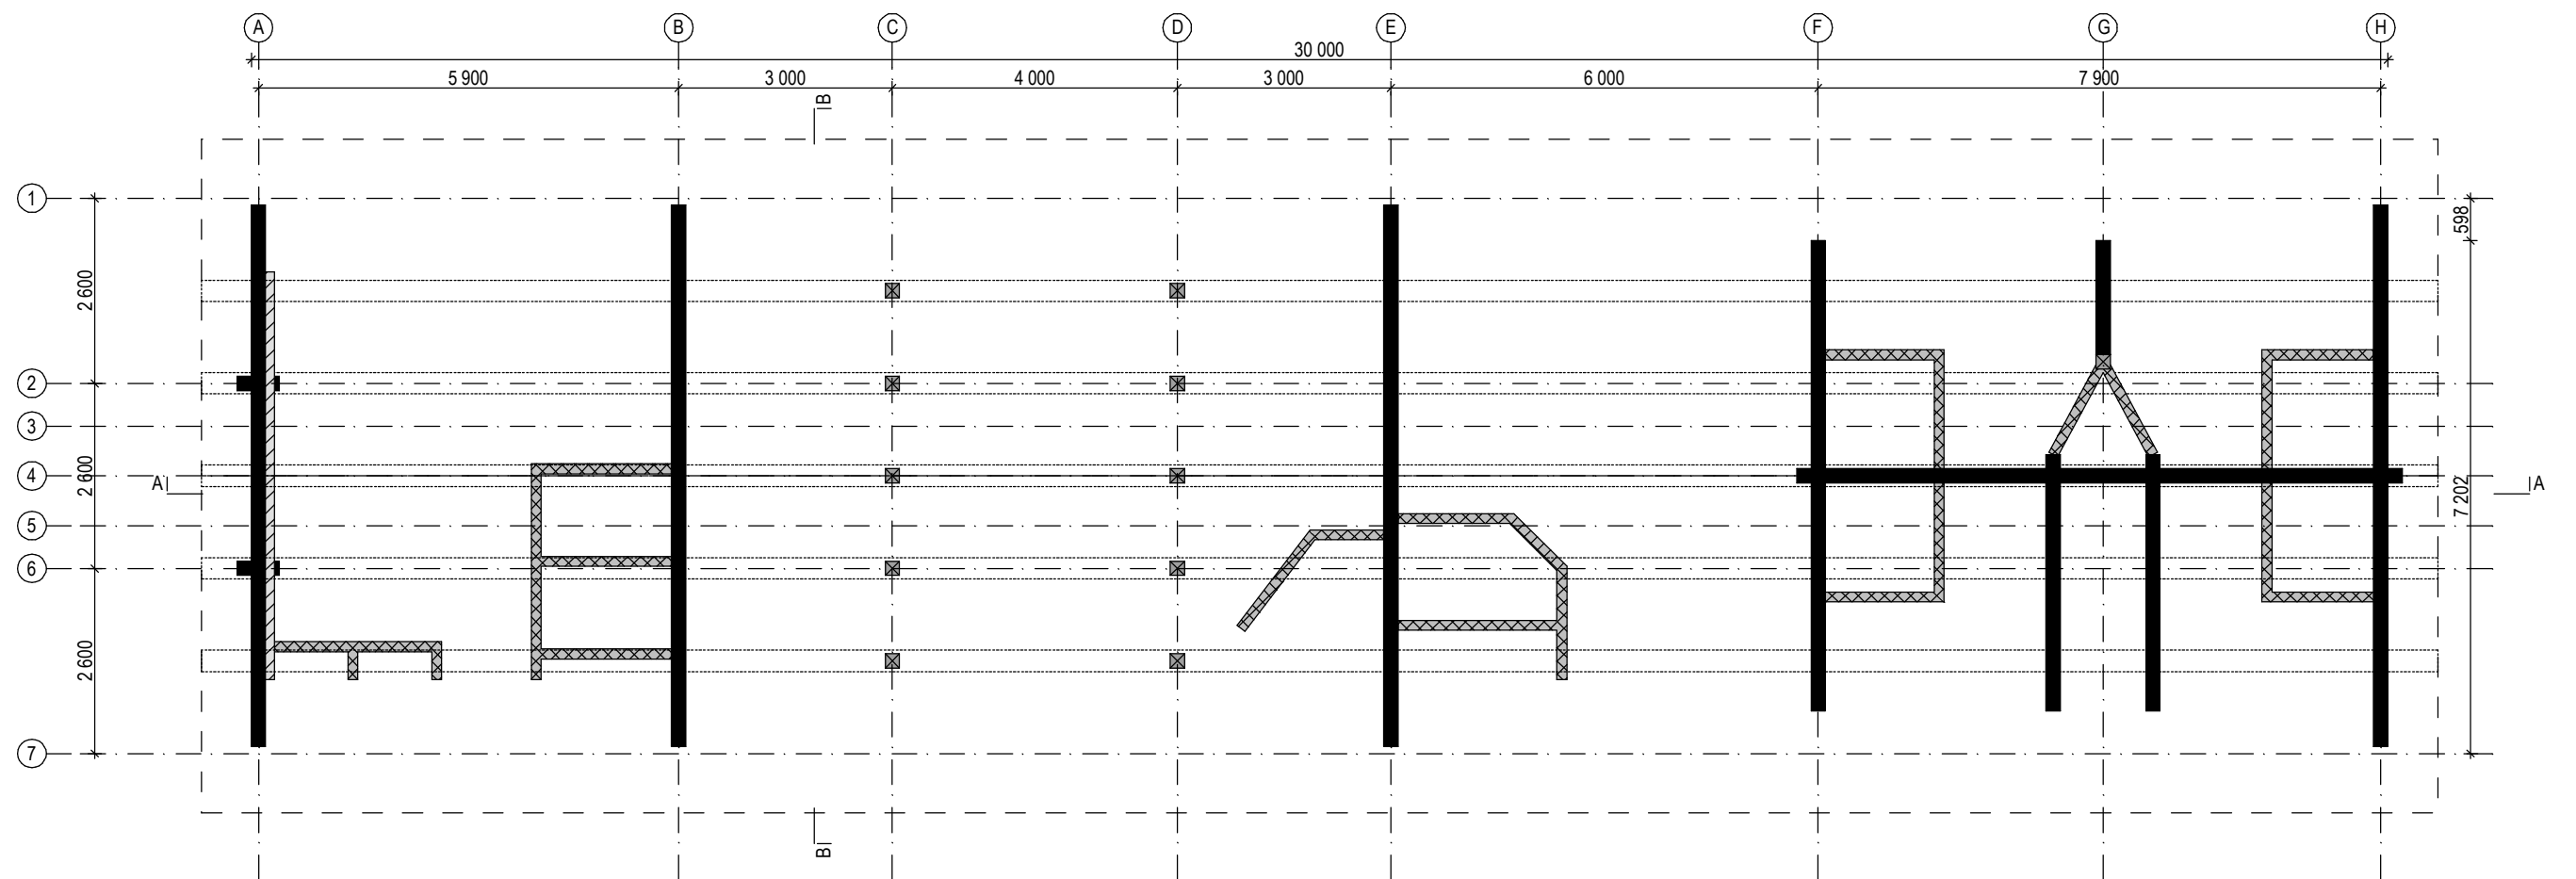

ELC www.loghouses.biz	drawings by:	project	RESTAURANT
	AT HOME OÜ	drawing	First Floor
	Ülle Maiste	scale	1:100
	yle@at-home.ee	page	3/8
		date	29.05.2006

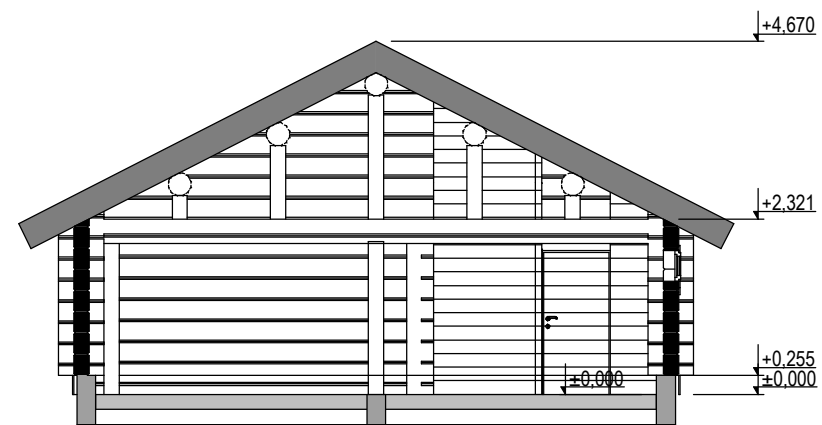

SNITT B-B







SNITT A-A

ELC
www.loghouses.biz

drawings by:
AT HOME OÜ
Ülle Maiste
yle@at-home.ee



project	RESTAURANT
drawing	Sections
scale	1:100
page	4/8
date	29.05.2006

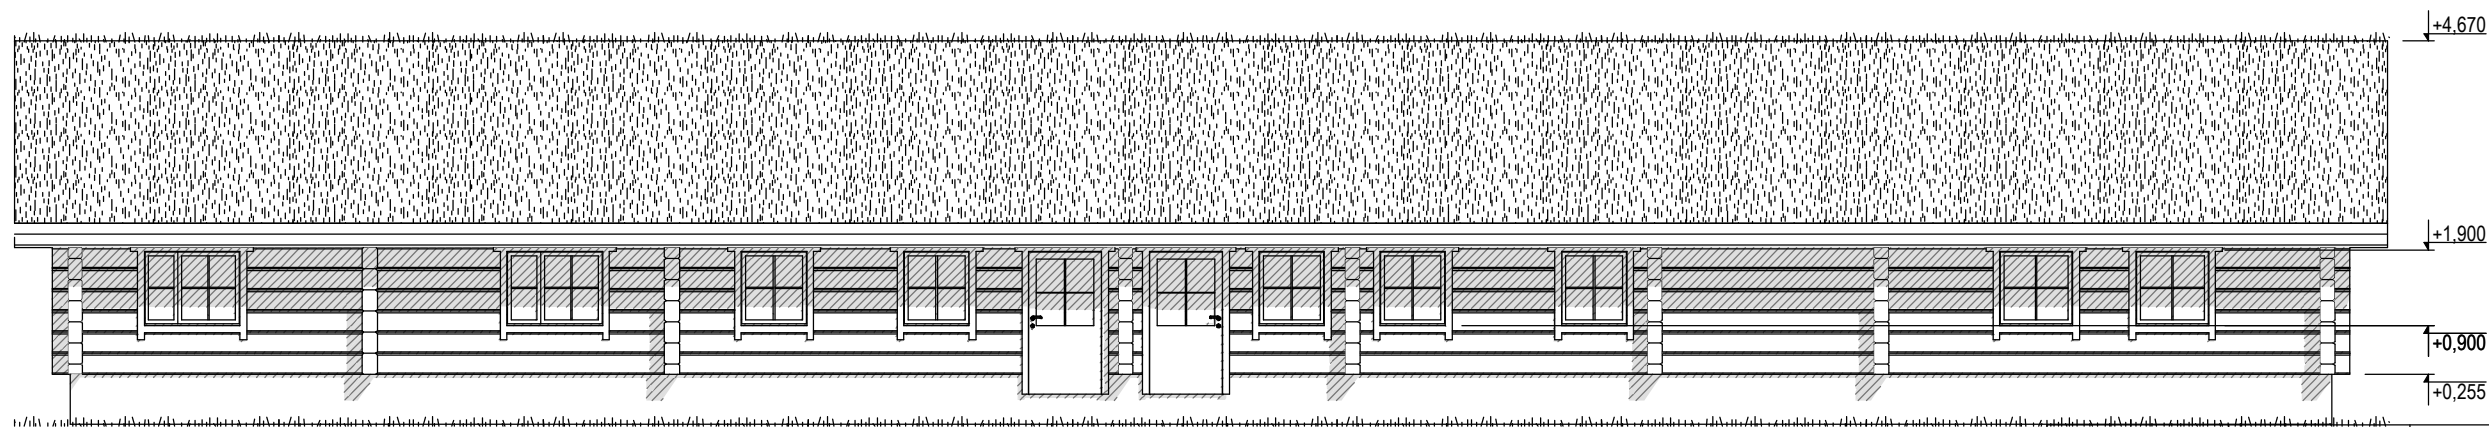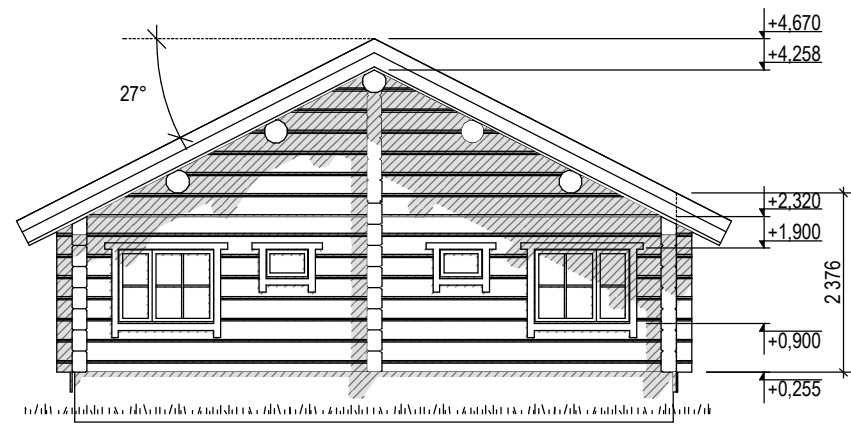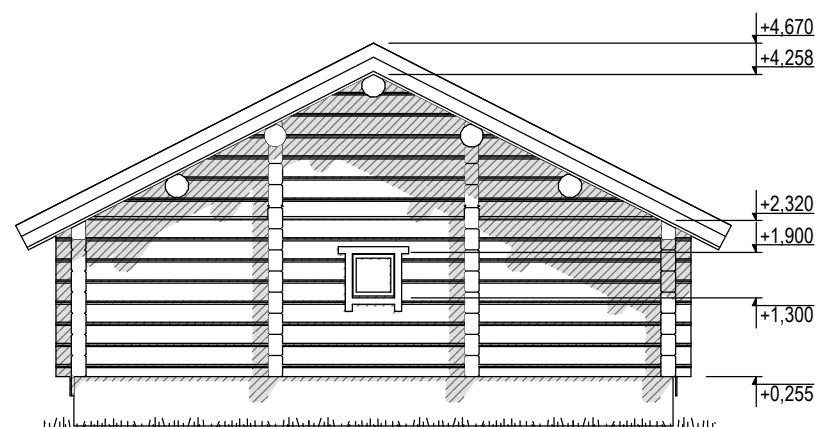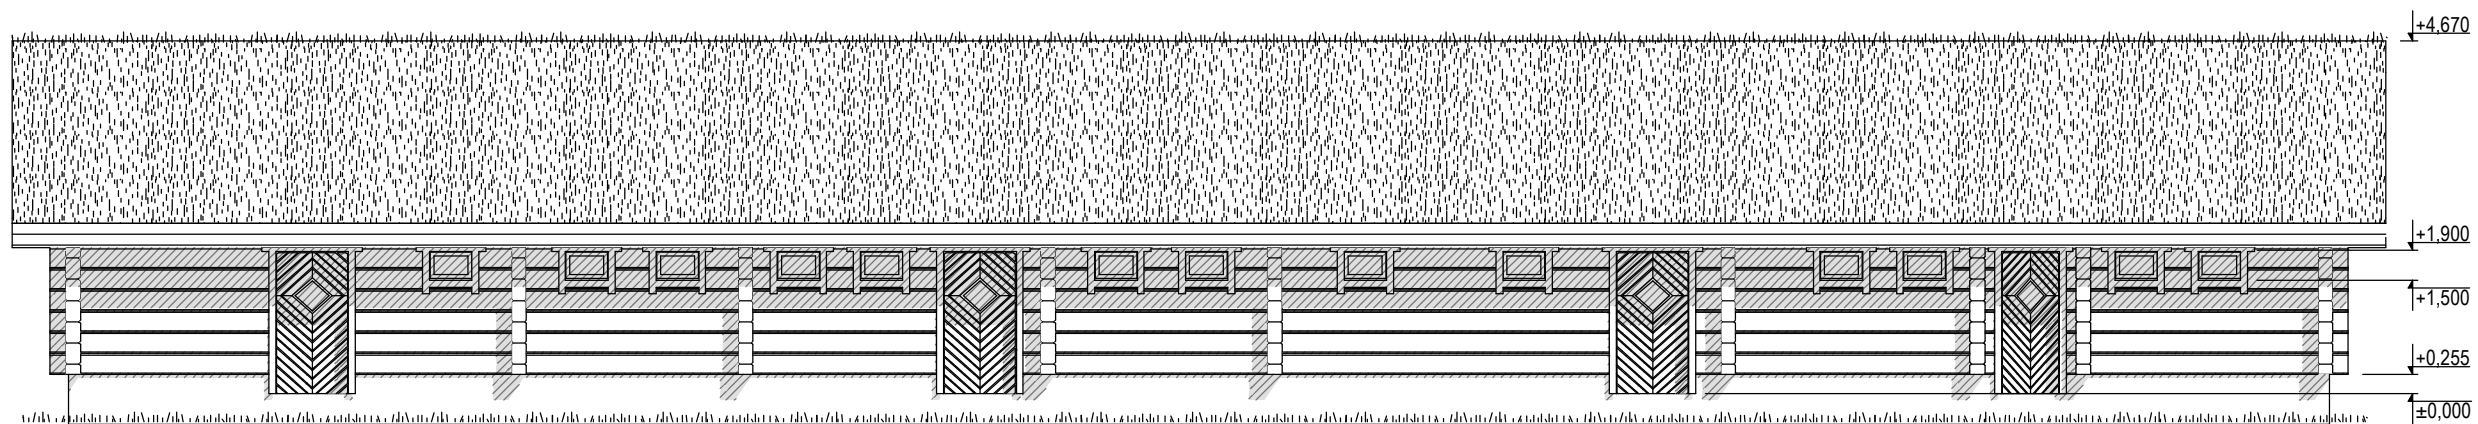

ELC
www.loghouses.biz

drawings by:
AT HOME OÜ
Ülle Maiste
yle@at-home.ee



project	RESTAURANT
drawing	Elevations
scale	1:100
page	5/8
date	29.05.2006

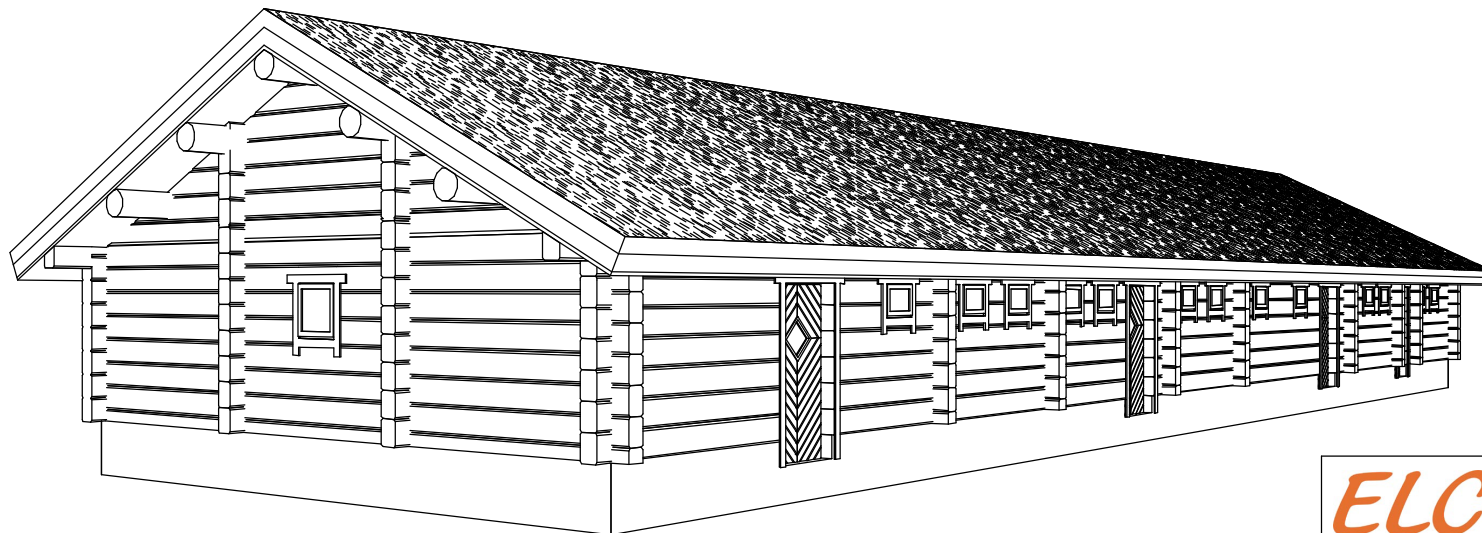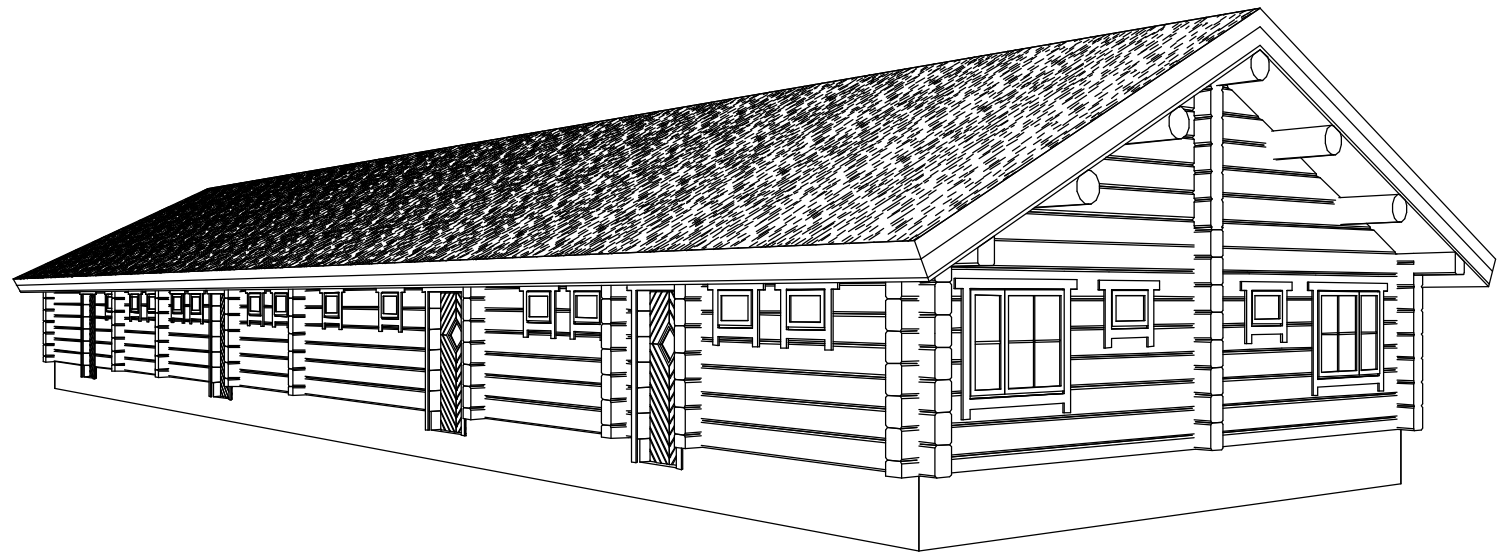

ELC
www.loghouses.biz

drawings by:
AT HOME OÜ
Ülle Maiste
ylle@at-home.ee



project	RESTAURANT
drawing	3D Views
scale	
page	6/8
date	29.05.2006

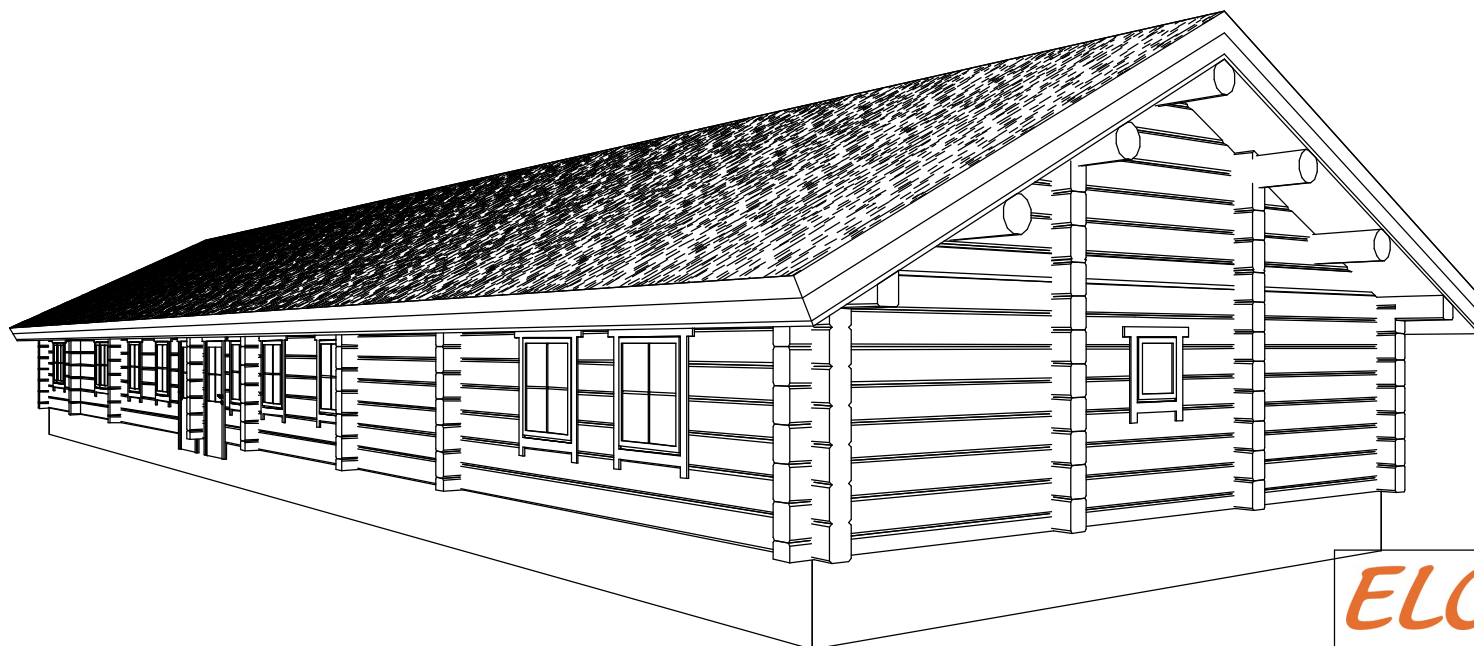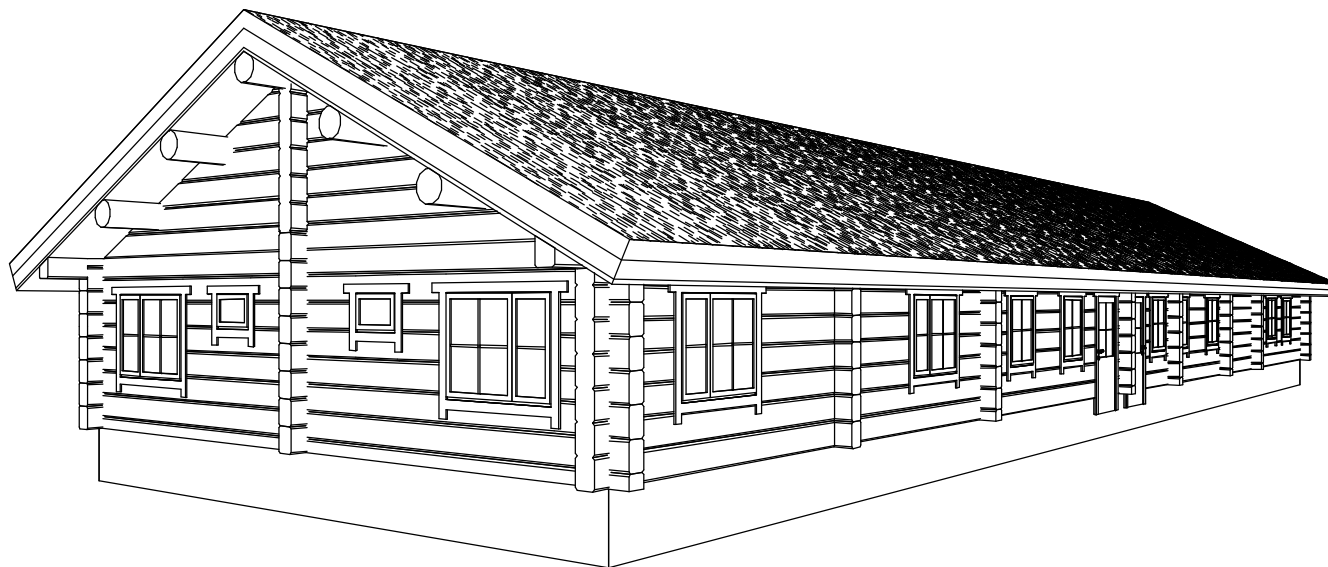

ELC
www.loghouses.biz

drawings by:
AT HOME OÜ
Ülle Maiste
ylle@at-home.ee

project	RESTAURANT
drawing	3D Views
scale	
page	7/8
date	29.05.2006

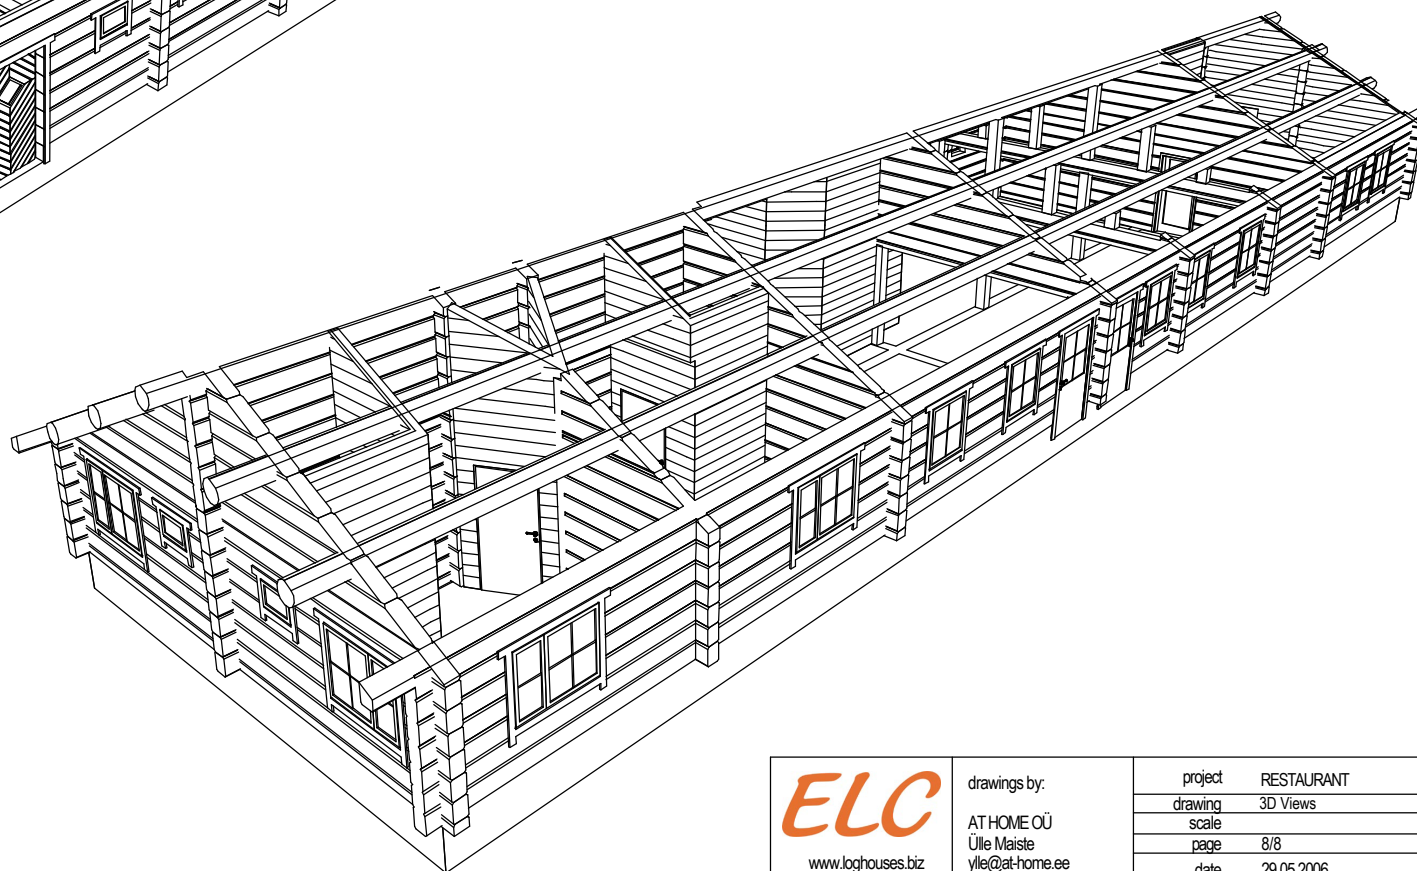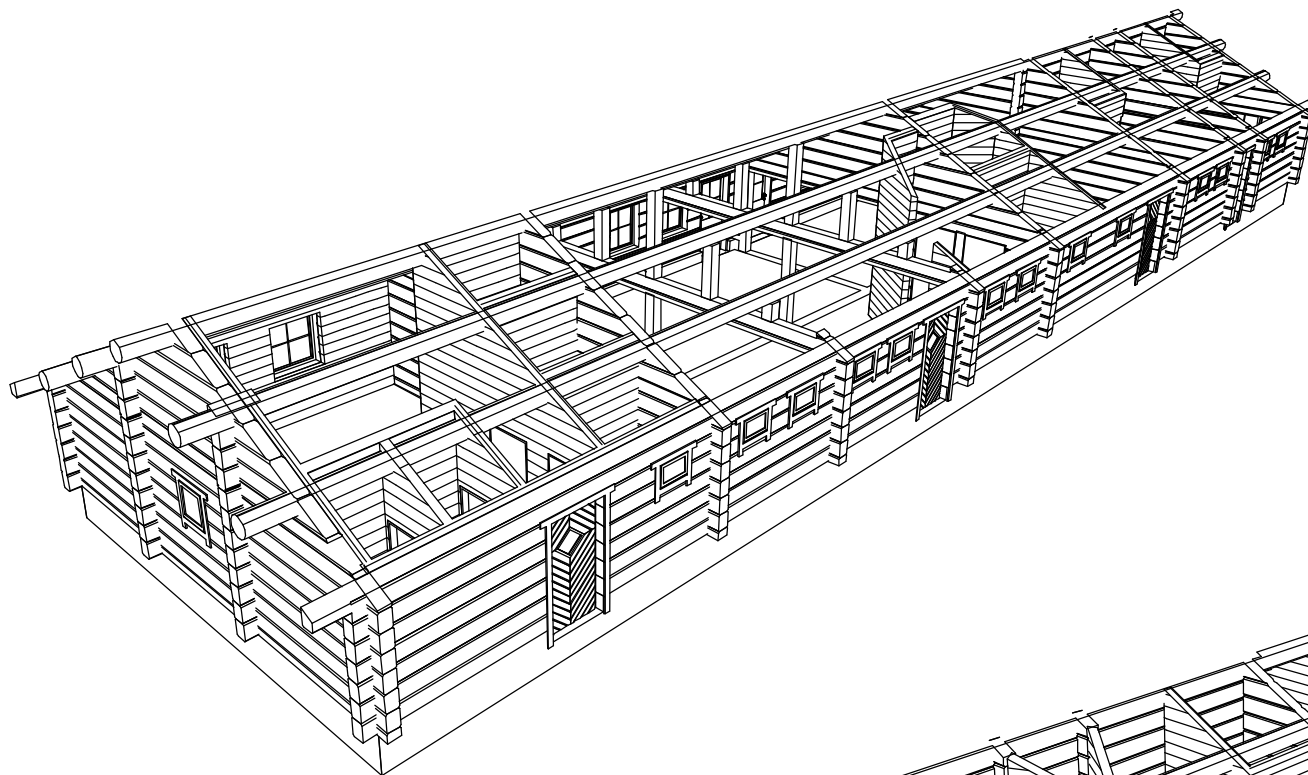

ELC
www.loghouses.biz

drawings by:
AT HOME OÜ
Ülle Maiste
ylle@at-home.ee

project	RESTAURANT
drawing	3D Views
scale	
page	8/8
date	29.05.2006