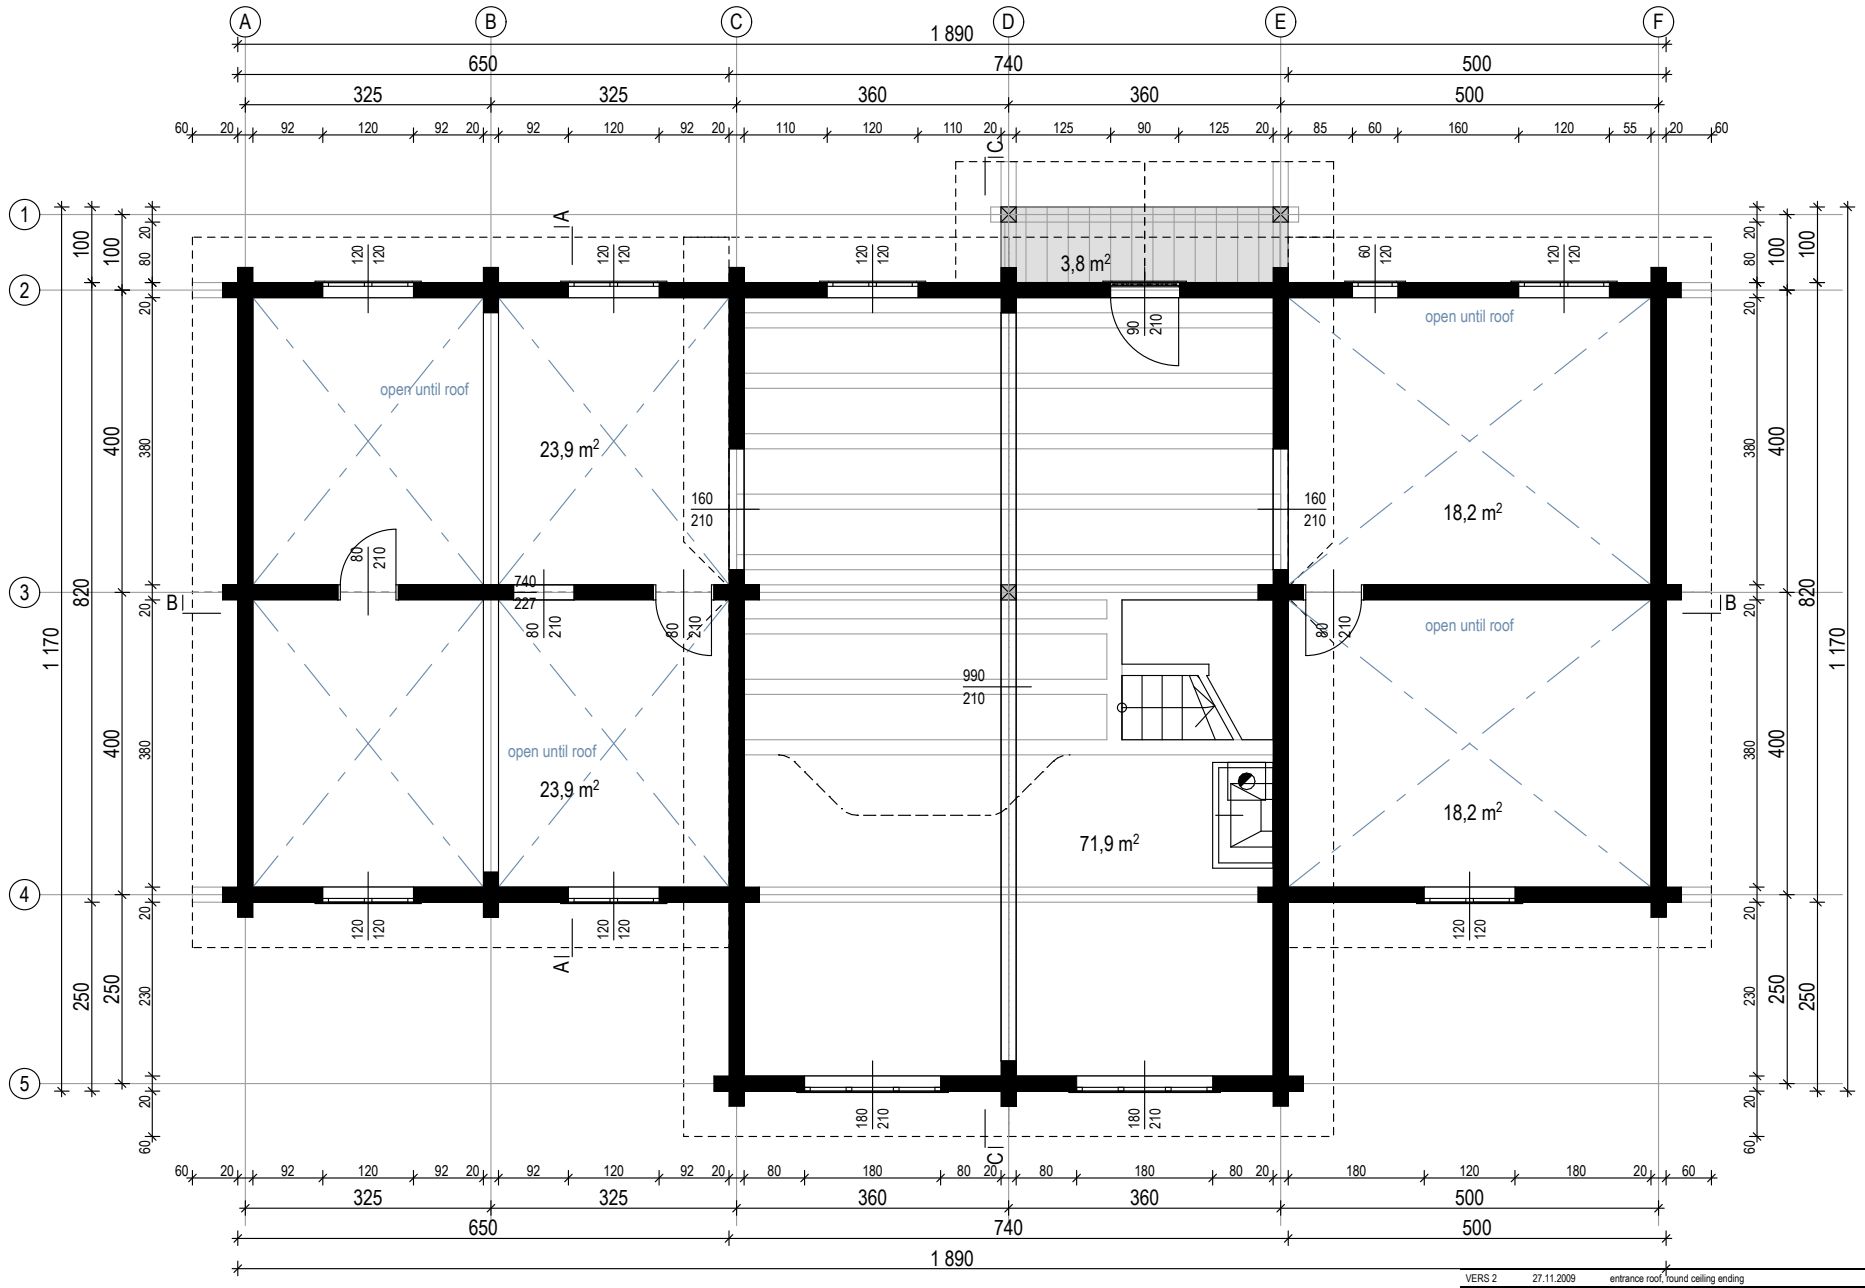

VERS 2	27.11.2009	entrance roof, round ceiling ending
VERS 1	30.10.2009	first drawings based on the client drawings

producer: MAJAND OÜ		project: ROMER	
GROUND FLOOR		scale: 1:100/A4	version: 2
drawings made by: Ülle Maiste, www.at-home.ee	AT HOME OÜ	page: 1/9	date: 27.11.2009

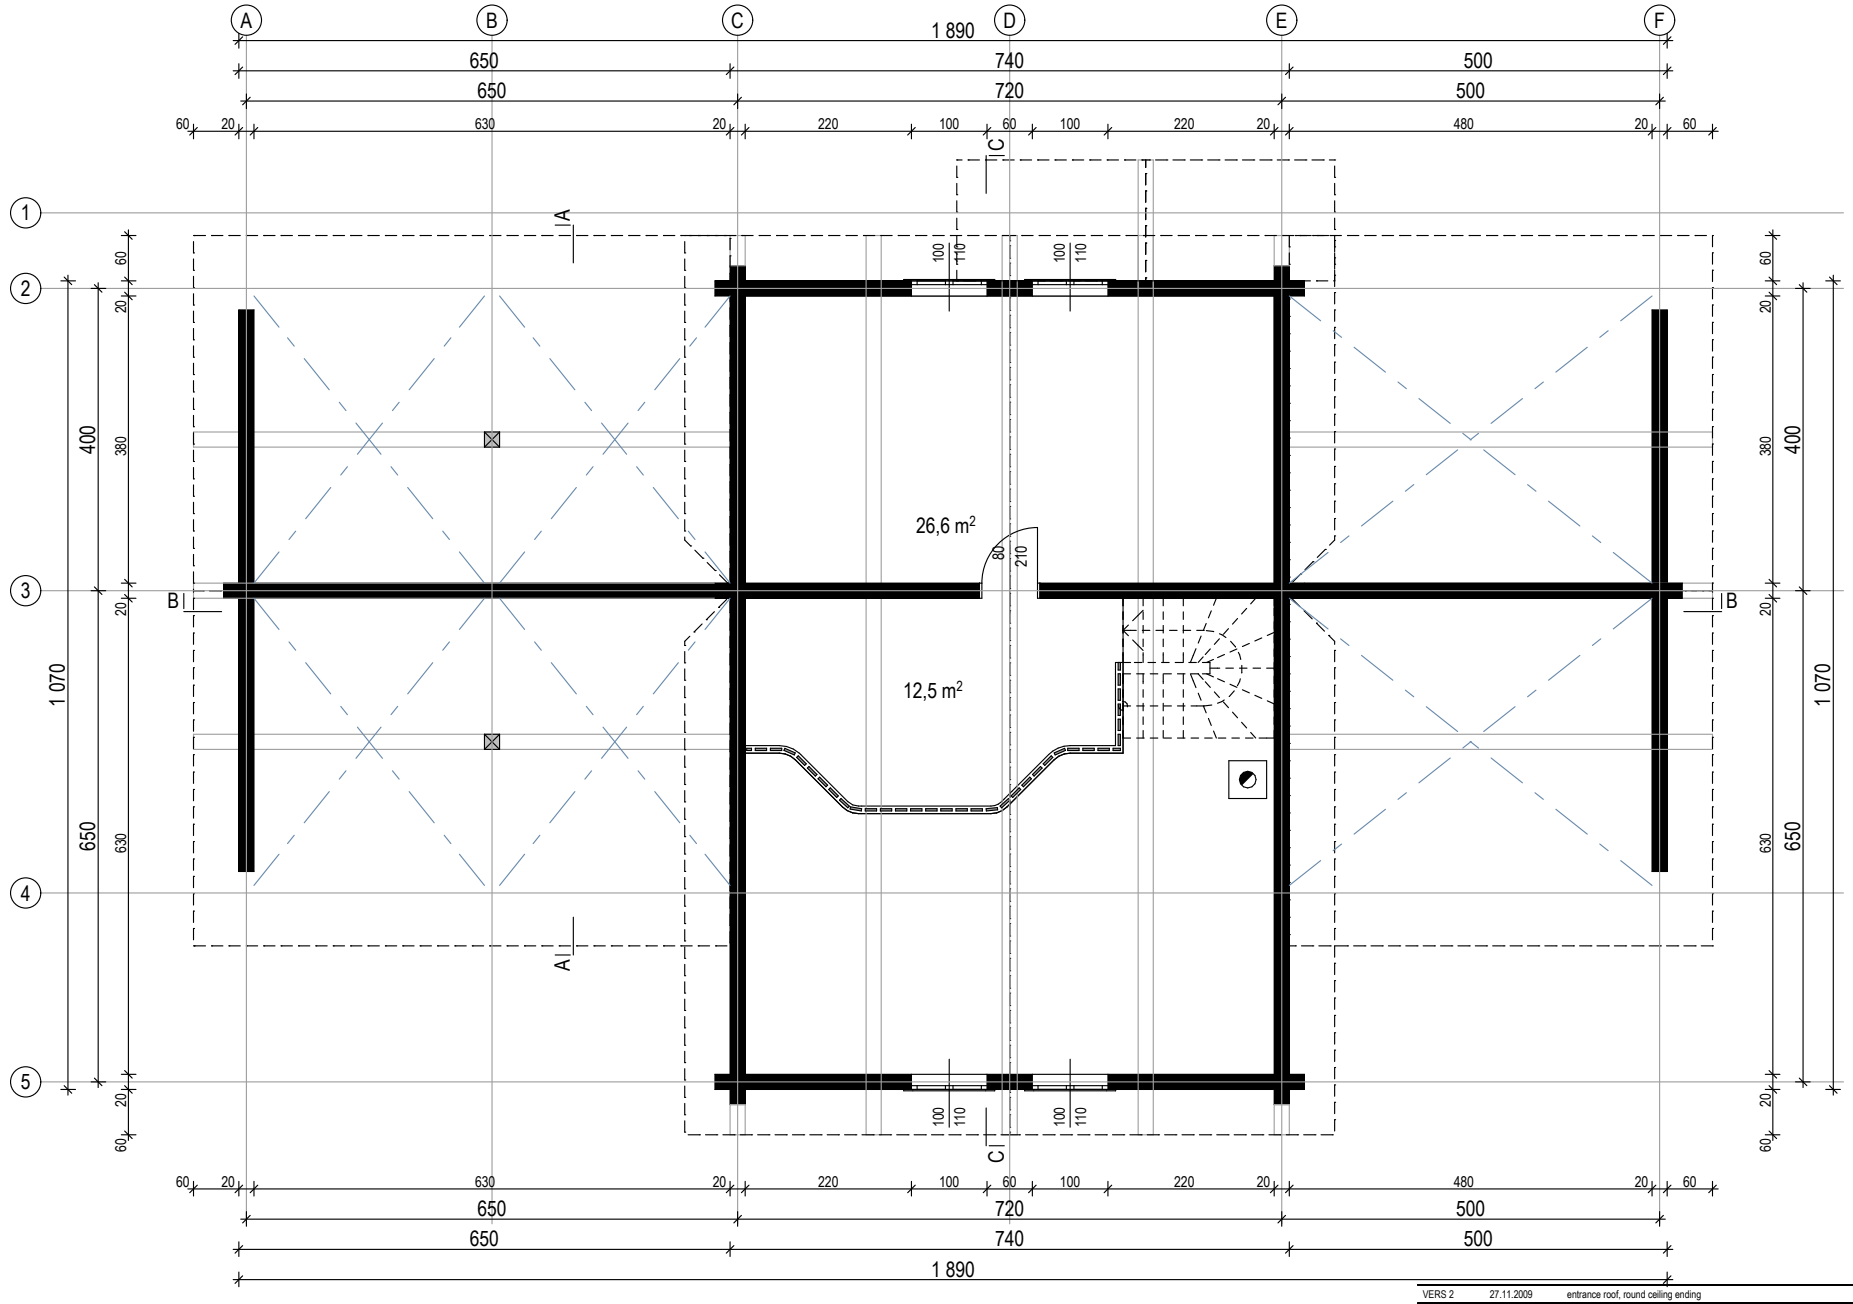

VERS 2	27.11.2009	entrance roof, round ceiling ending
VERS 1	30.10.2009	first drawings based on the client drawings

producer: MAJAND OÜ		project: ROMER	
FIRST FLOOR		scale: 1:100/A4	version: 2
drawings made by: Ülle Maiste, www.at-home.ee	AT HOME OÜ	page: 2/9	date: 27.11.2009

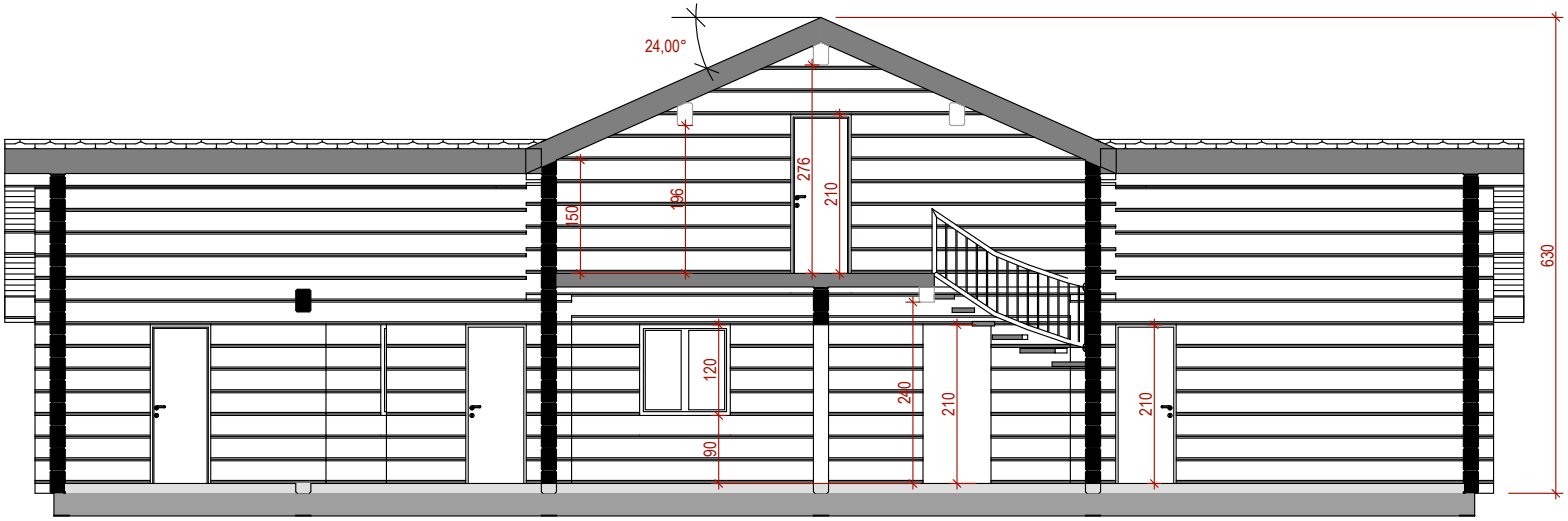

COUPE B-B

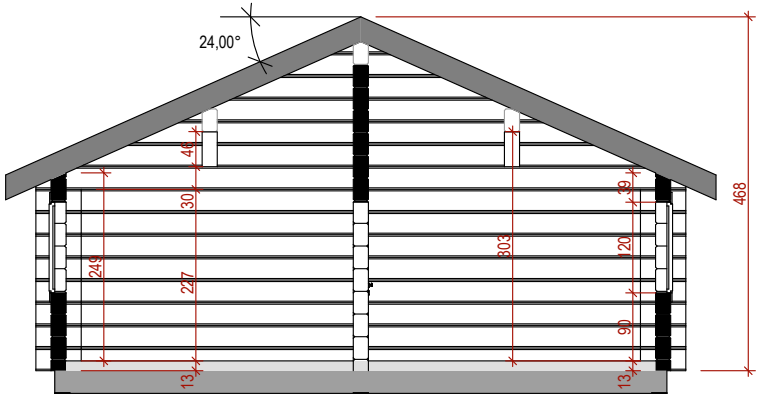

COUPE A-A

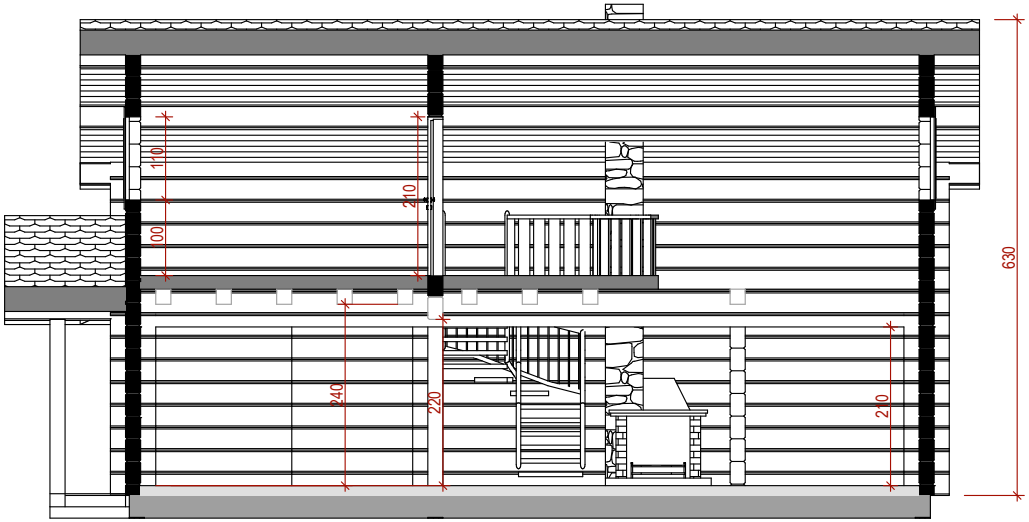

COUPE C-C

VERS 2	27.11.2009	entrance roof, round ceiling ending
VERS 1	30.10.2009	first drawings based on the client drawings

producer: MAJAND OÜ		project: ROMER	
COUPE		scale: 1:100/A4	version: 2
drawings made by: Ülle Maiste, www.at-home.ee	AT HOME OÜ	page: 3/9	date: 27.11.2009

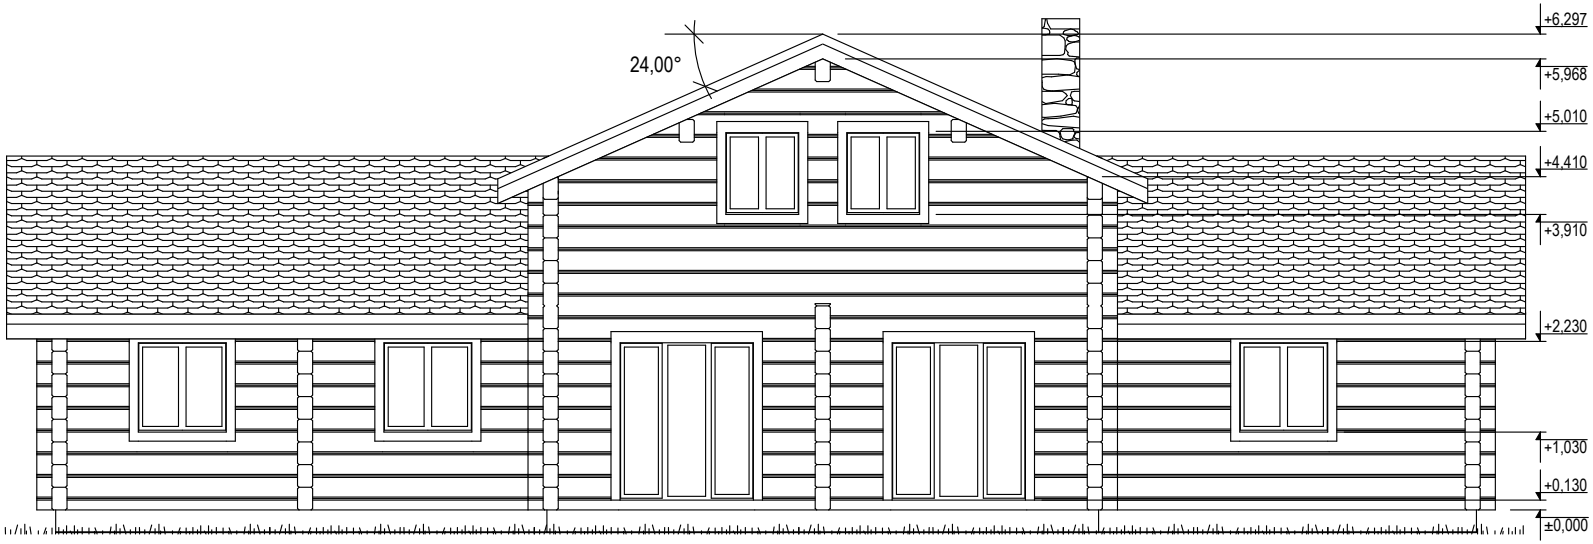

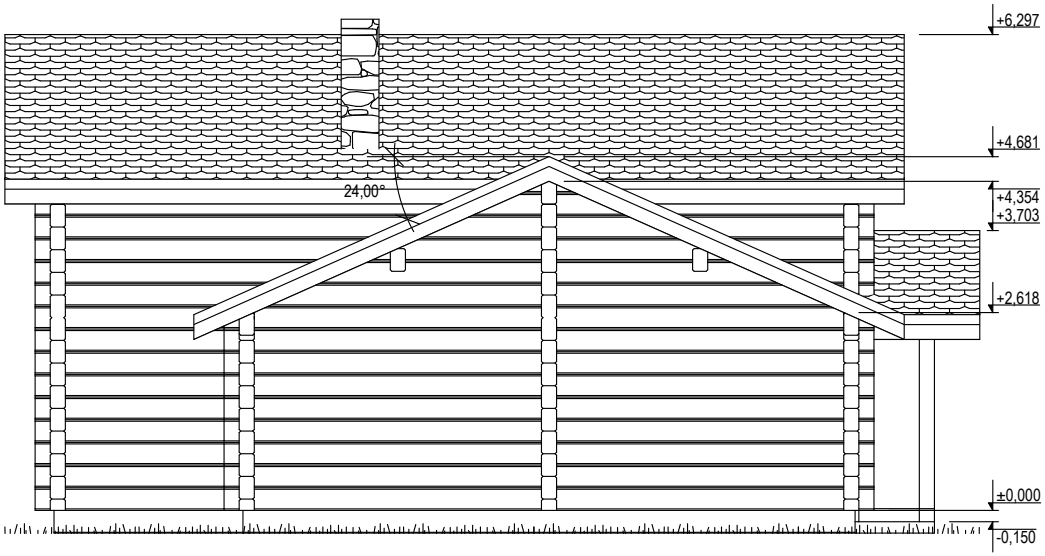

VERS 2	27.11.2009	entrance roof, round ceiling ending
VERS 1	30.10.2009	first drawings based on the client drawings

producer: MAJAND OÜ		project: ROMER	
ELEVATIONS		scale: 1:100/A4	version: 2
drawings made by: Ülle Maiste, www.at-home.ee	AT HOME OÜ	page: 4/9	date: 27.11.2009

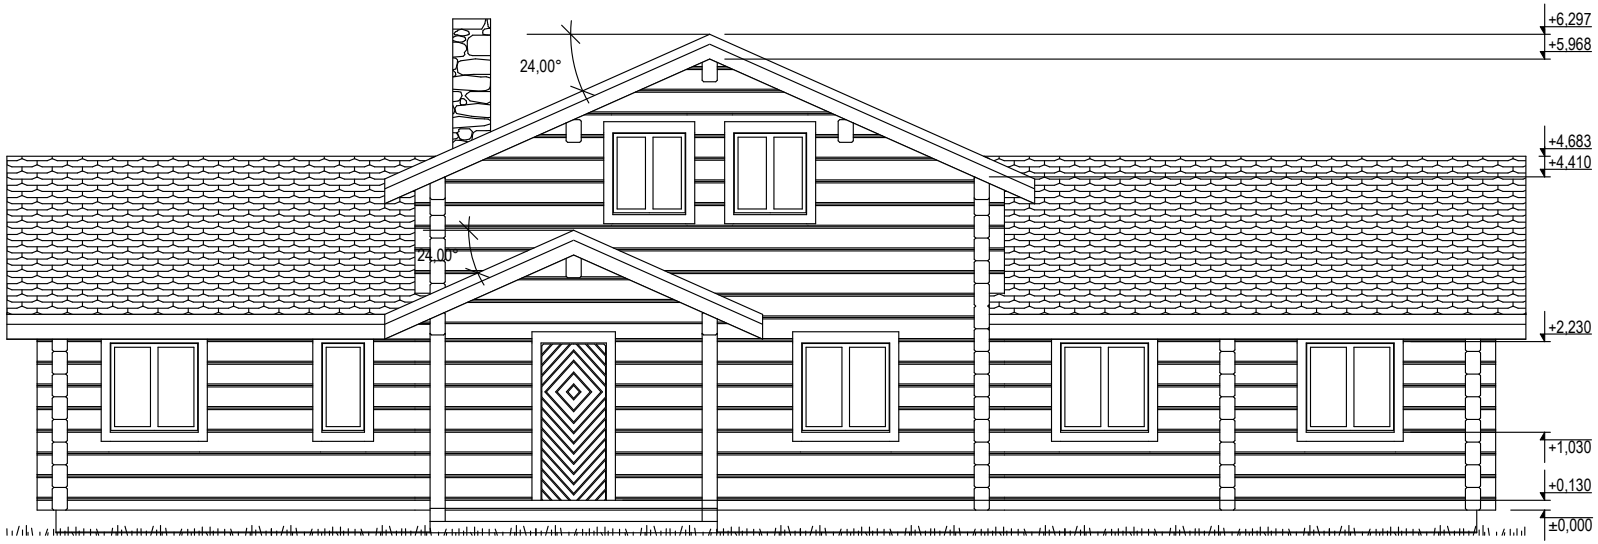

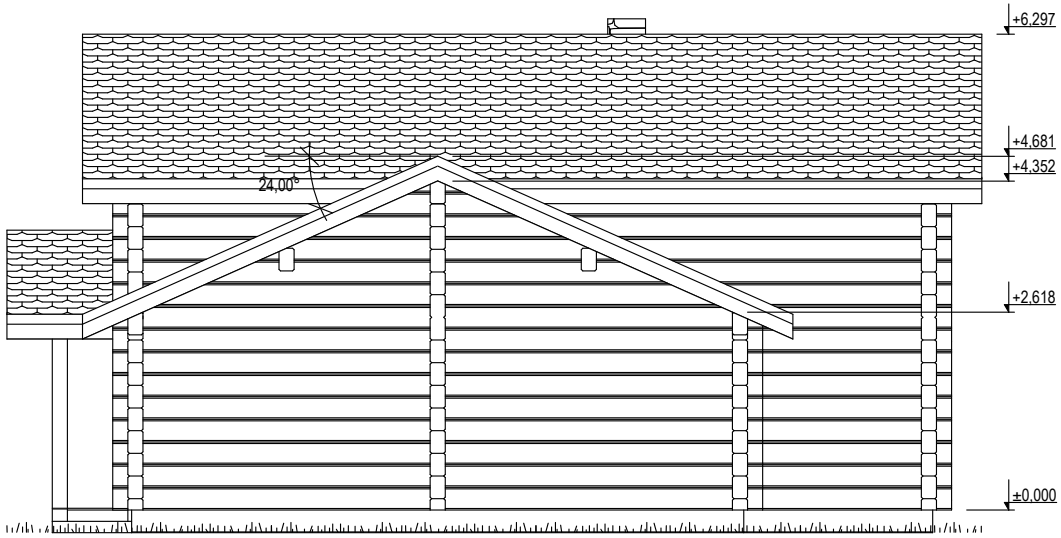

VERS 2	27.11.2009	entrance roof, round ceiling ending
VERS 1	30.10.2009	first drawings based on the client drawings

producer: MAJAND OÜ		project: ROMER	
ELEVATIONS		scale: 1:100/A4	version: 2
drawings made by: Ülle Maiste, www.at-home.ee	AT HOME OÜ	page: 5/9	date: 27.11.2009

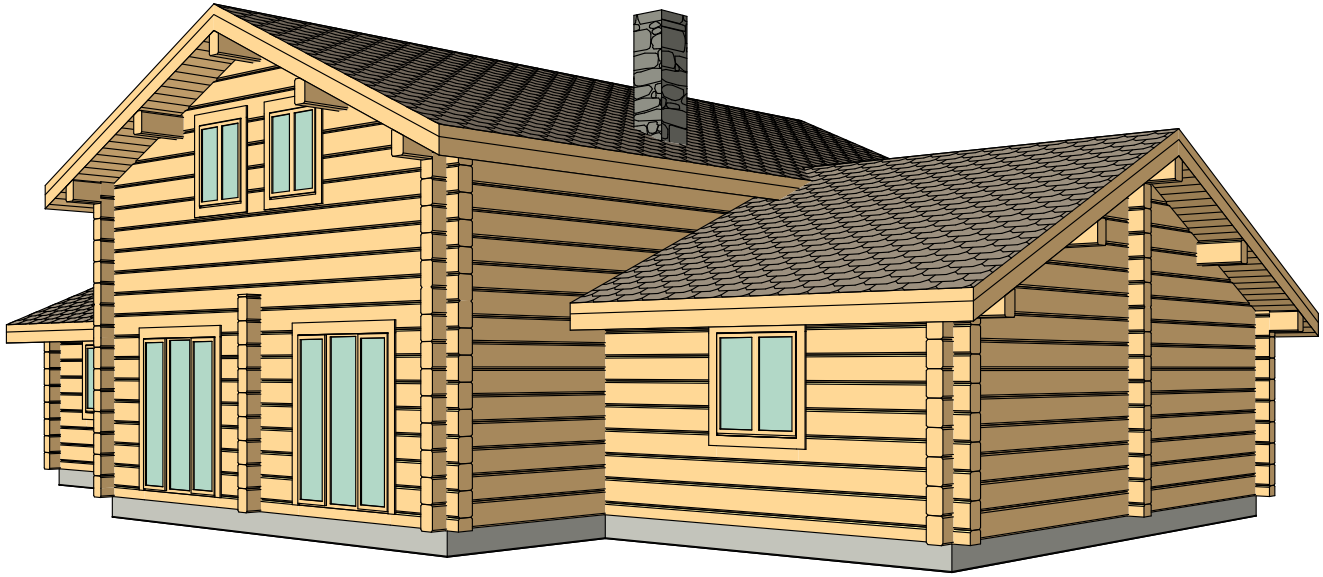

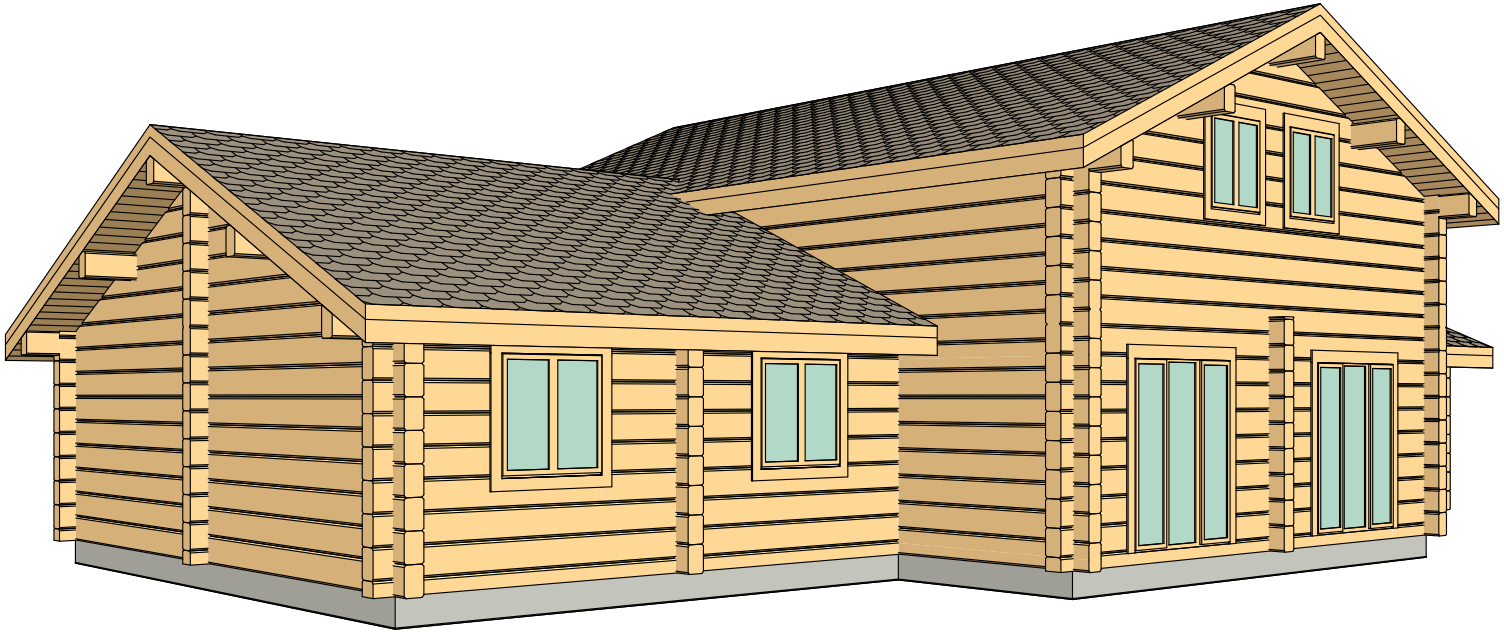

VERS 2	27.11.2009	entrance roof, round ceiling ending
VERS 1	30.10.2009	first drawings based on the client drawings

producer MAJAND OÜ		project ROMER	
3D 1		scale 1:100/A4	version 2
drawings made by: Ülle Maiste www.at-home.ee	AT HOME OÜ	page 6/9	date 27.11.2009

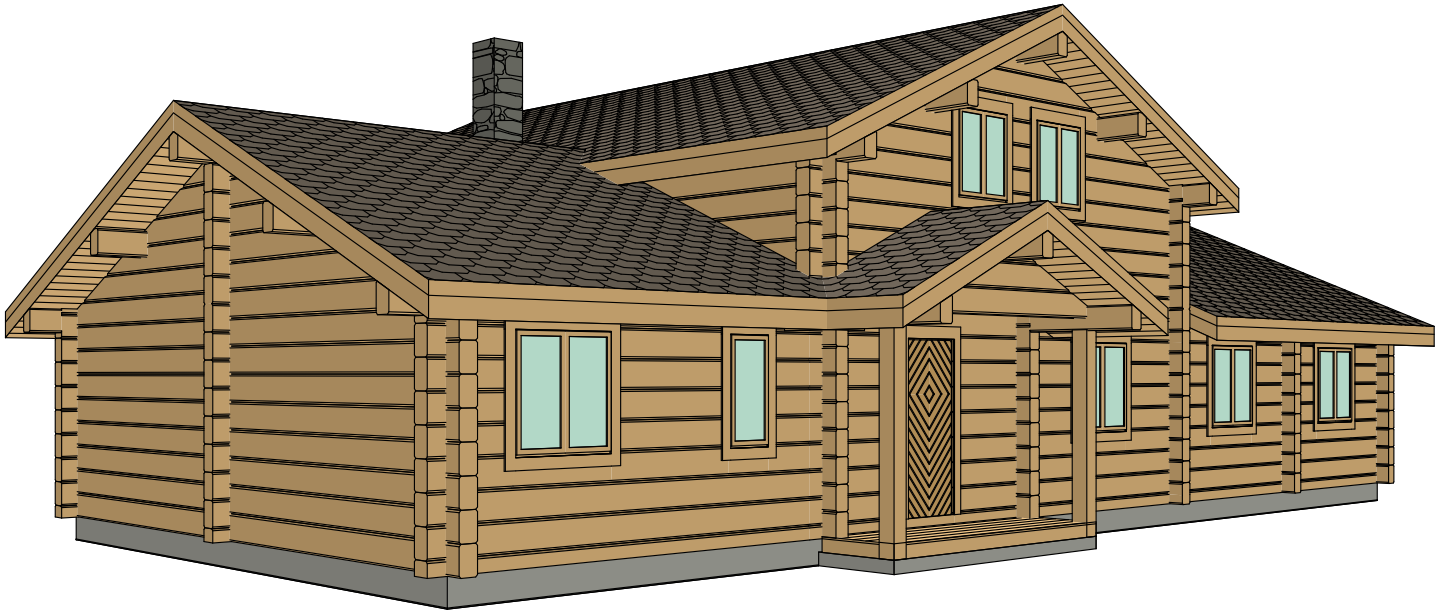

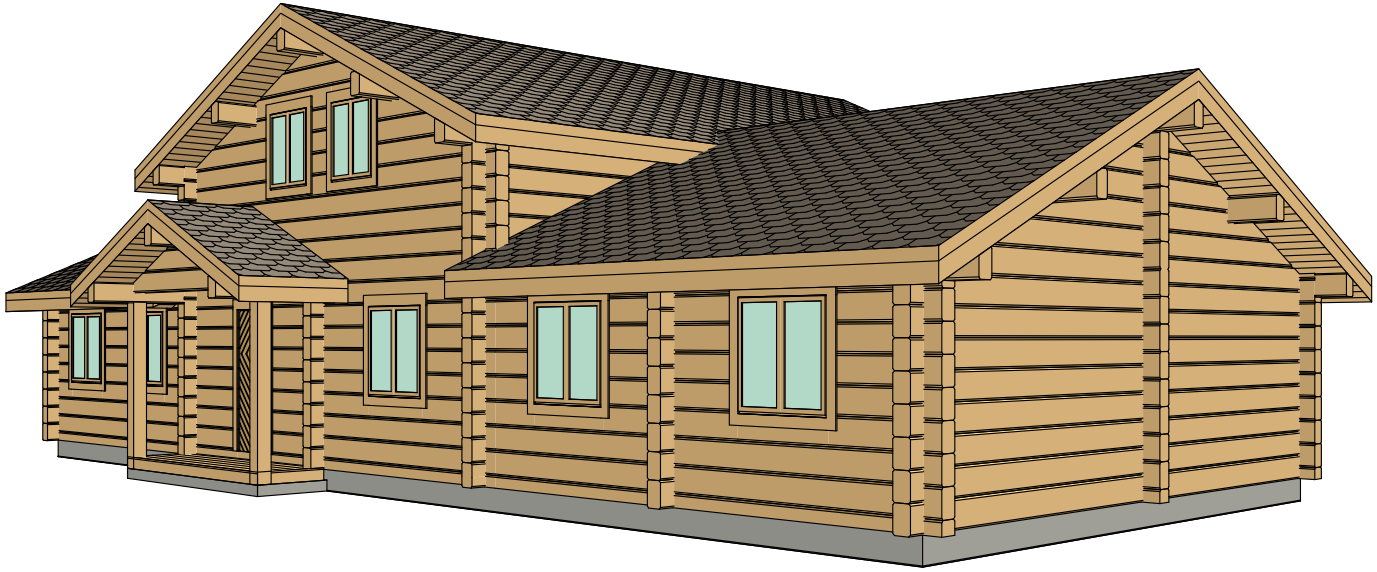

VERS 2	27.11.2009	entrance roof, round ceiling ending
VERS 1	30.10.2009	first drawings based on the client drawings

producer MAJAND OÜ		project ROMER	
3D 2		scale 1:100/A4	version 2
drawings made by: Ülle Maiste www.at-home.ee	AT HOME OÜ	page 7/9	date 27.11.2009

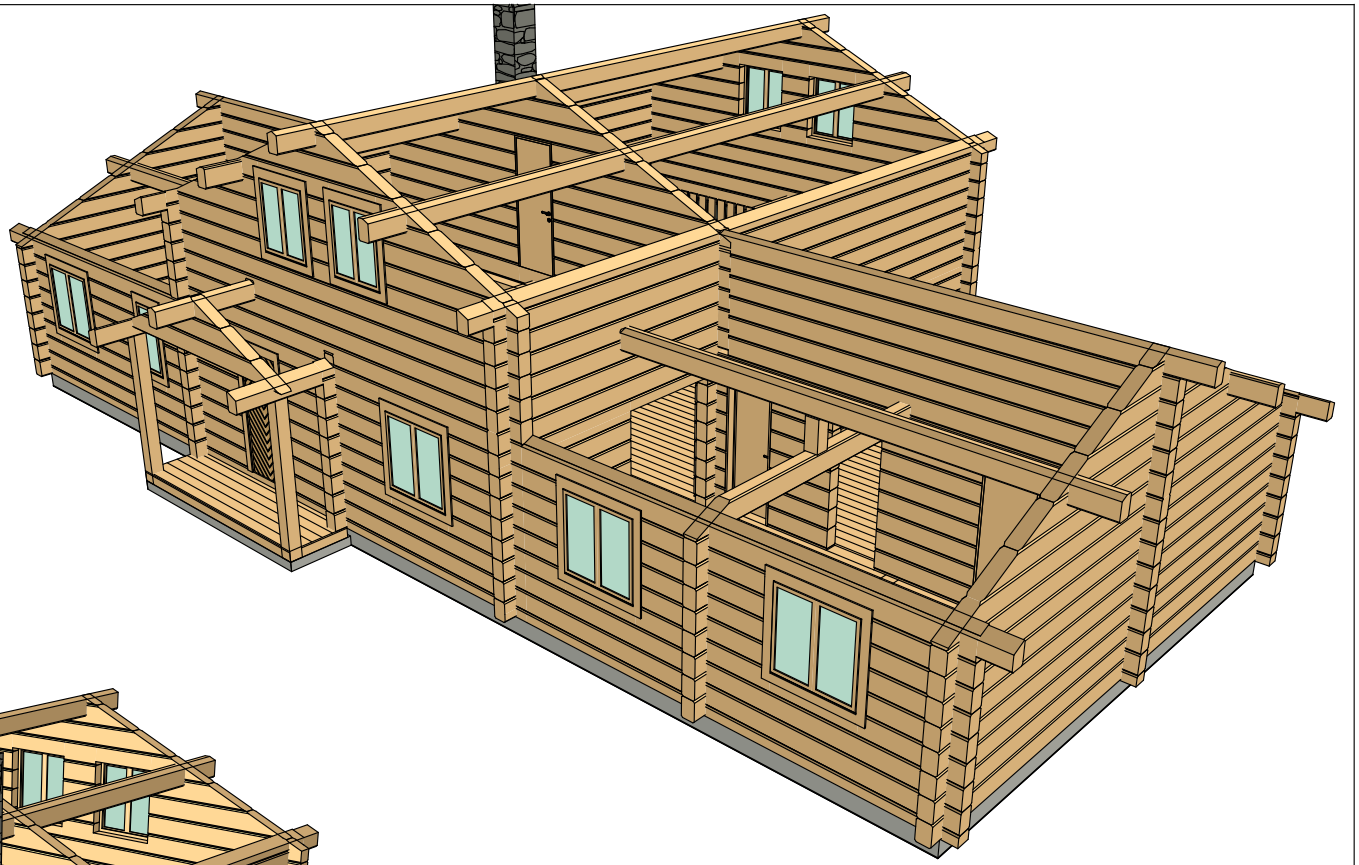

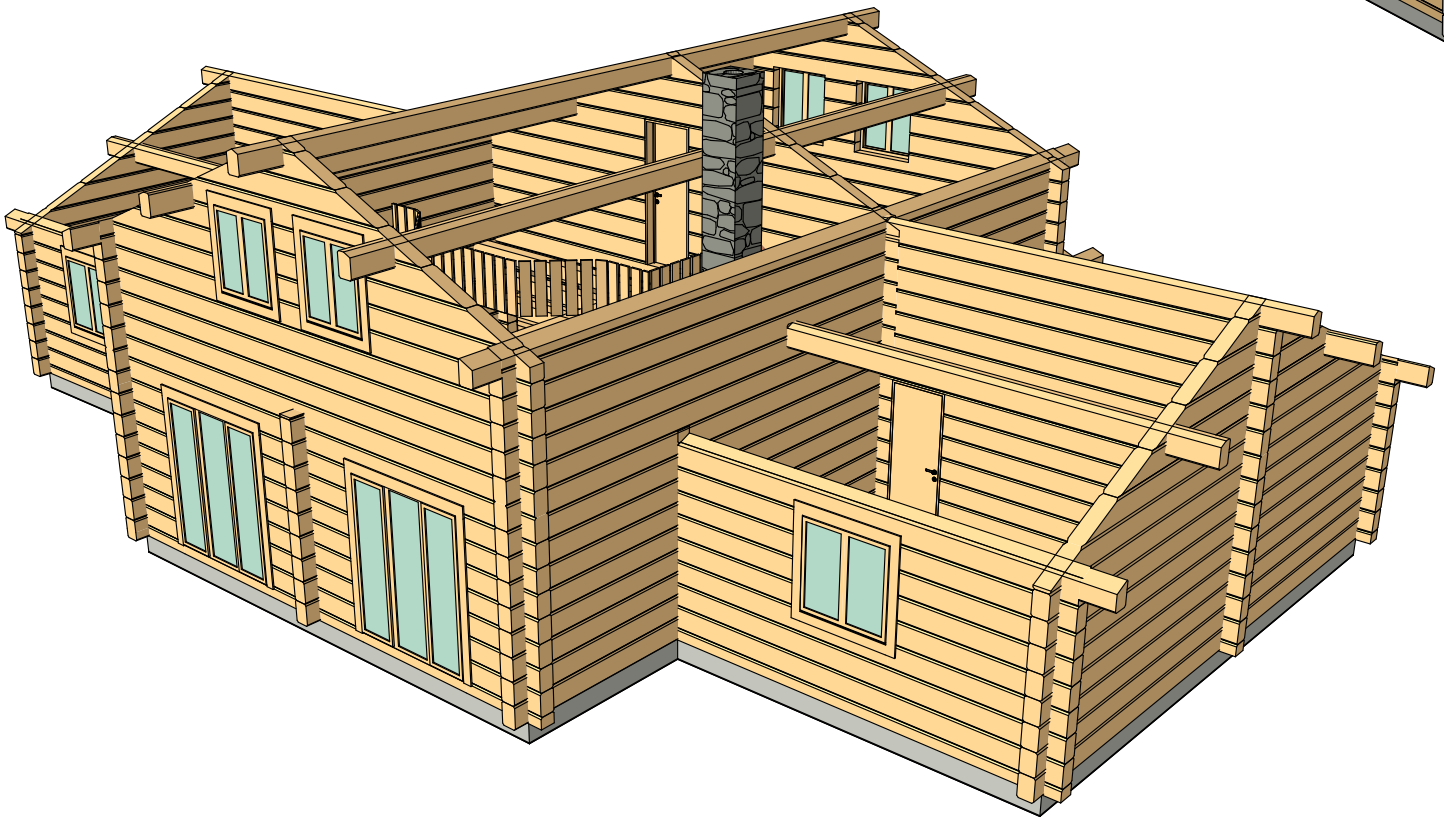

VERS 2	27.11.2009	entrance roof, round ceiling ending
VERS 1	30.10.2009	first drawings based on the client drawings

producer MAJAND OÜ		project ROMER	
3D 3		scale 1:100/A4	version 2
drawings made by: Ülle Maiste www.at-home.ee	AT HOME OÜ	page 8/9	date 27.11.2009

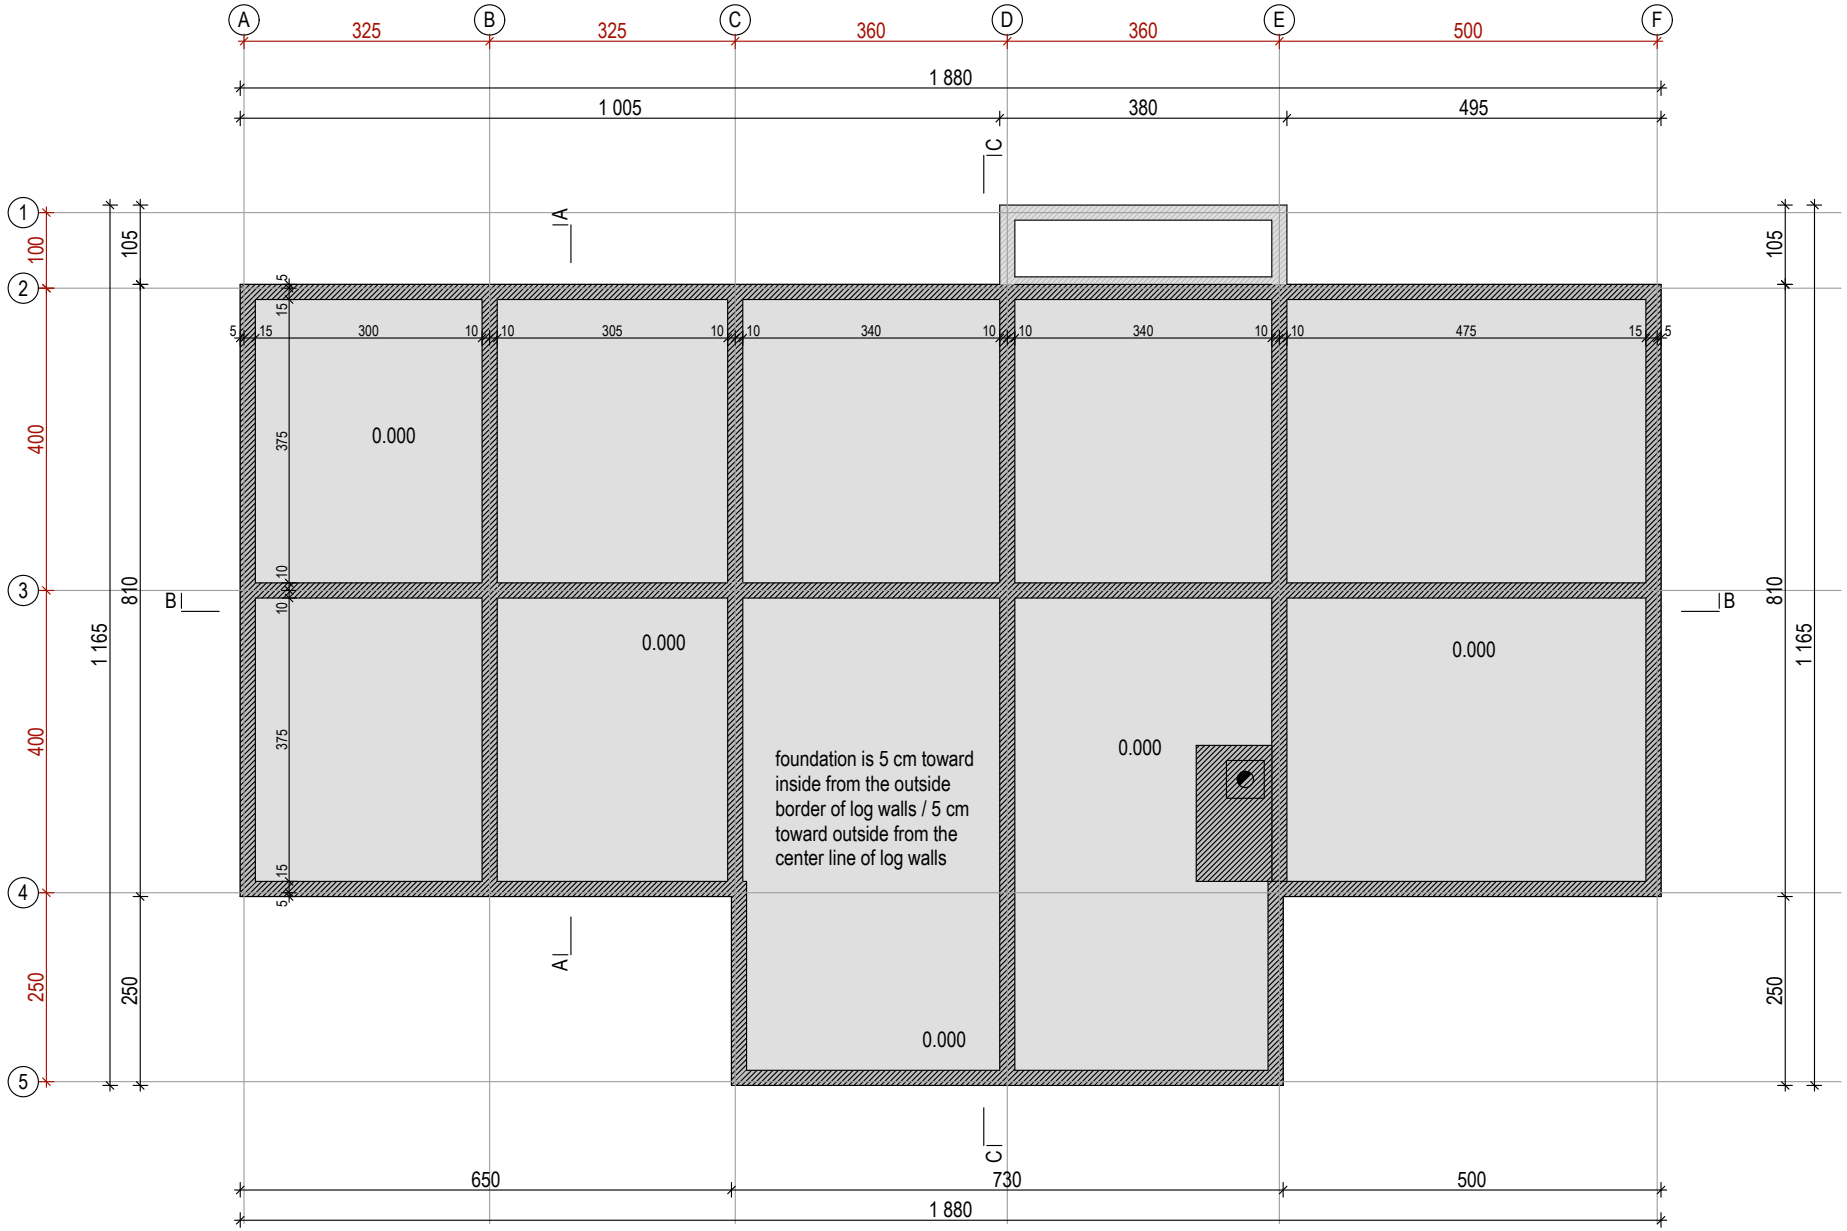

VERS 2	27.11.2009	entrance roof, round ceiling ending
VERS 1	30.10.2009	first drawings based on the client drawings

producer: MAJAND OÜ		project: ROMER	
FOUNDATION		scale: 1:100/A4	version: 2
drawings made by: Ülle Maiste, www.at-home.ee	AT HOME OÜ	page: 9/9	date: 27.11.2009